A3 PAPER SIZE

ADUR & WORTHING PLANNING SERVICES	
PLAN	AWDM/ 1052/15
DATE VALID	20 JUL 2015

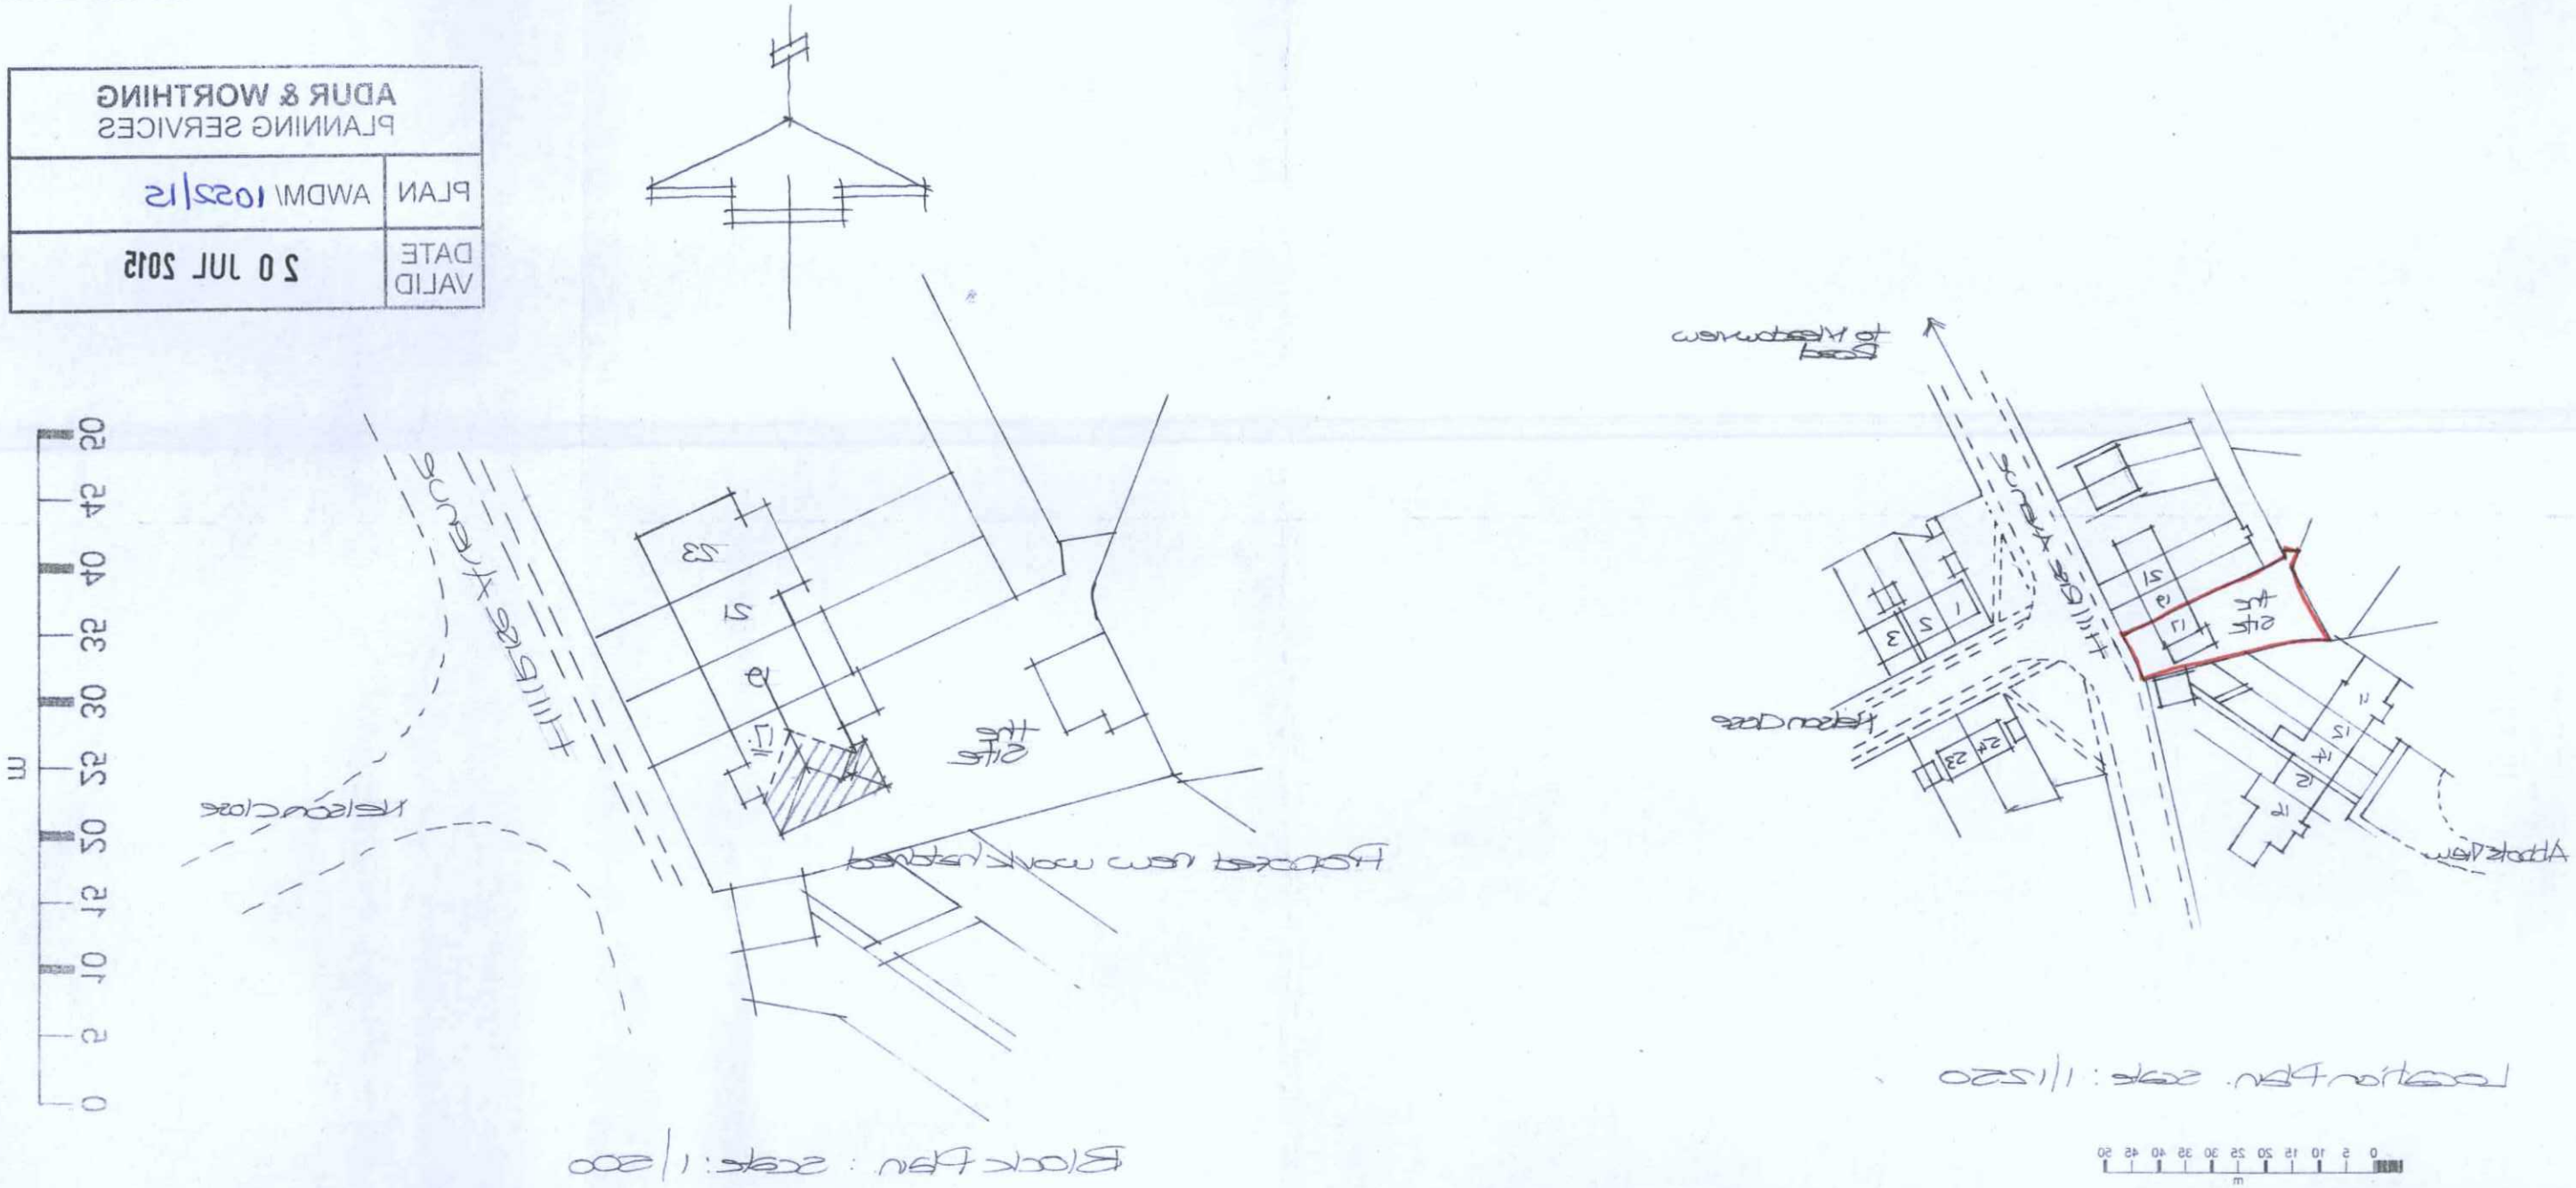

Paul Trussler
44 Firle Road
Lancing
West Sussex
BN15 0NZ

Amendments
Rev A 16/07/2015 - Scale bars
added to Location & Block Plans

Proposed Roof Alterations: -
17 Hillrise Avenue
Sompting Lancing
West Sussex BN15 0LX

Drawing No: 215/448/1A