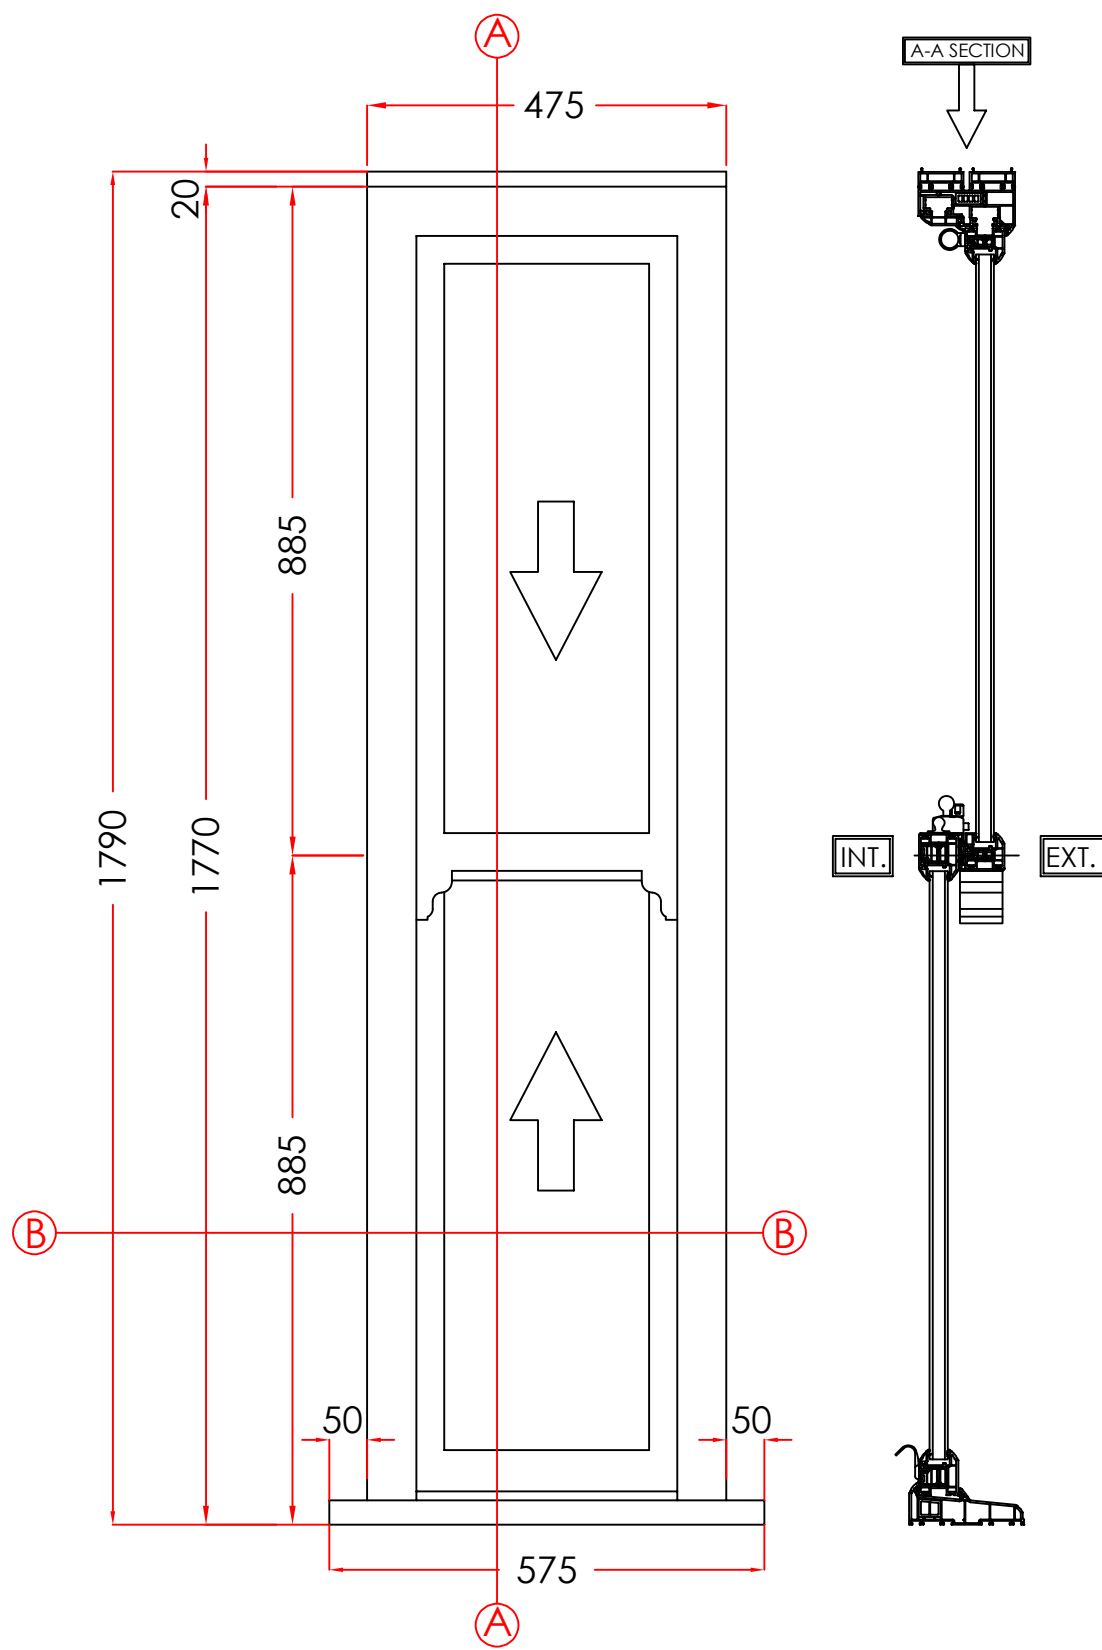


## 2. BEDROOM

MATERIAL - PVCu  
INTERNAL & EXTERNAL COLOUR - WHITE  
GLAZING - 24MM SEALED UNITS

## VIEWED EXTERNALLY

THESE DRAWINGS ARE THE PROPERTY OF ANGLIAN HOME IMPROVEMENTS  
AND MUST NOT BE USED, DISTRIBUTED, LOANED OR COPIED WITHOUT THE  
EXPRESS PERMISSION OF ANGLIAN HOME IMPROVEMENTS.

Scale - 1:10  
(Produced on A3 Paper)  
Sheet 2 Of 9

Drawers Initials.

WS

**CONTRACT No.:** 304/84333

**date:** 12/01/26

**PROPOSED:** WINDOW REPLACEMENT  
**AT:** 40 THE GREEN  
(INSTALLATION ADDRESS) SOUTHWICK, BRIGHTON  
EAST SUSSEX  
BN42 4FR

V1 September 2024

