
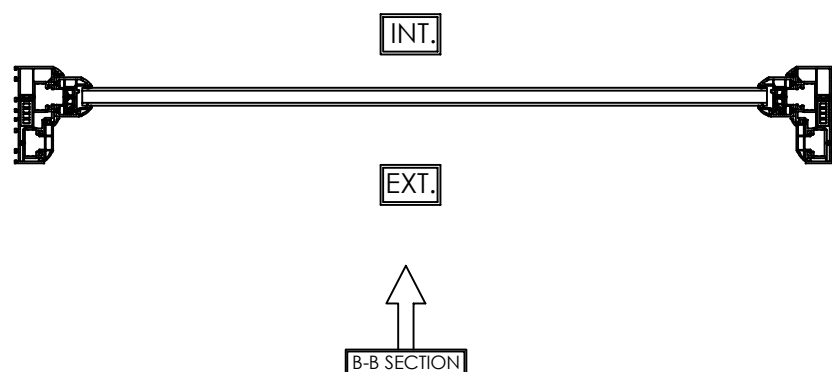
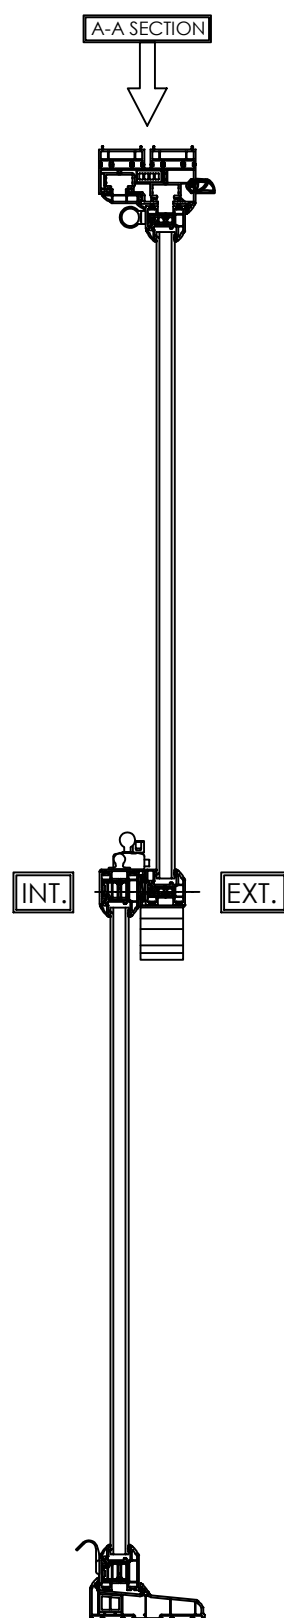


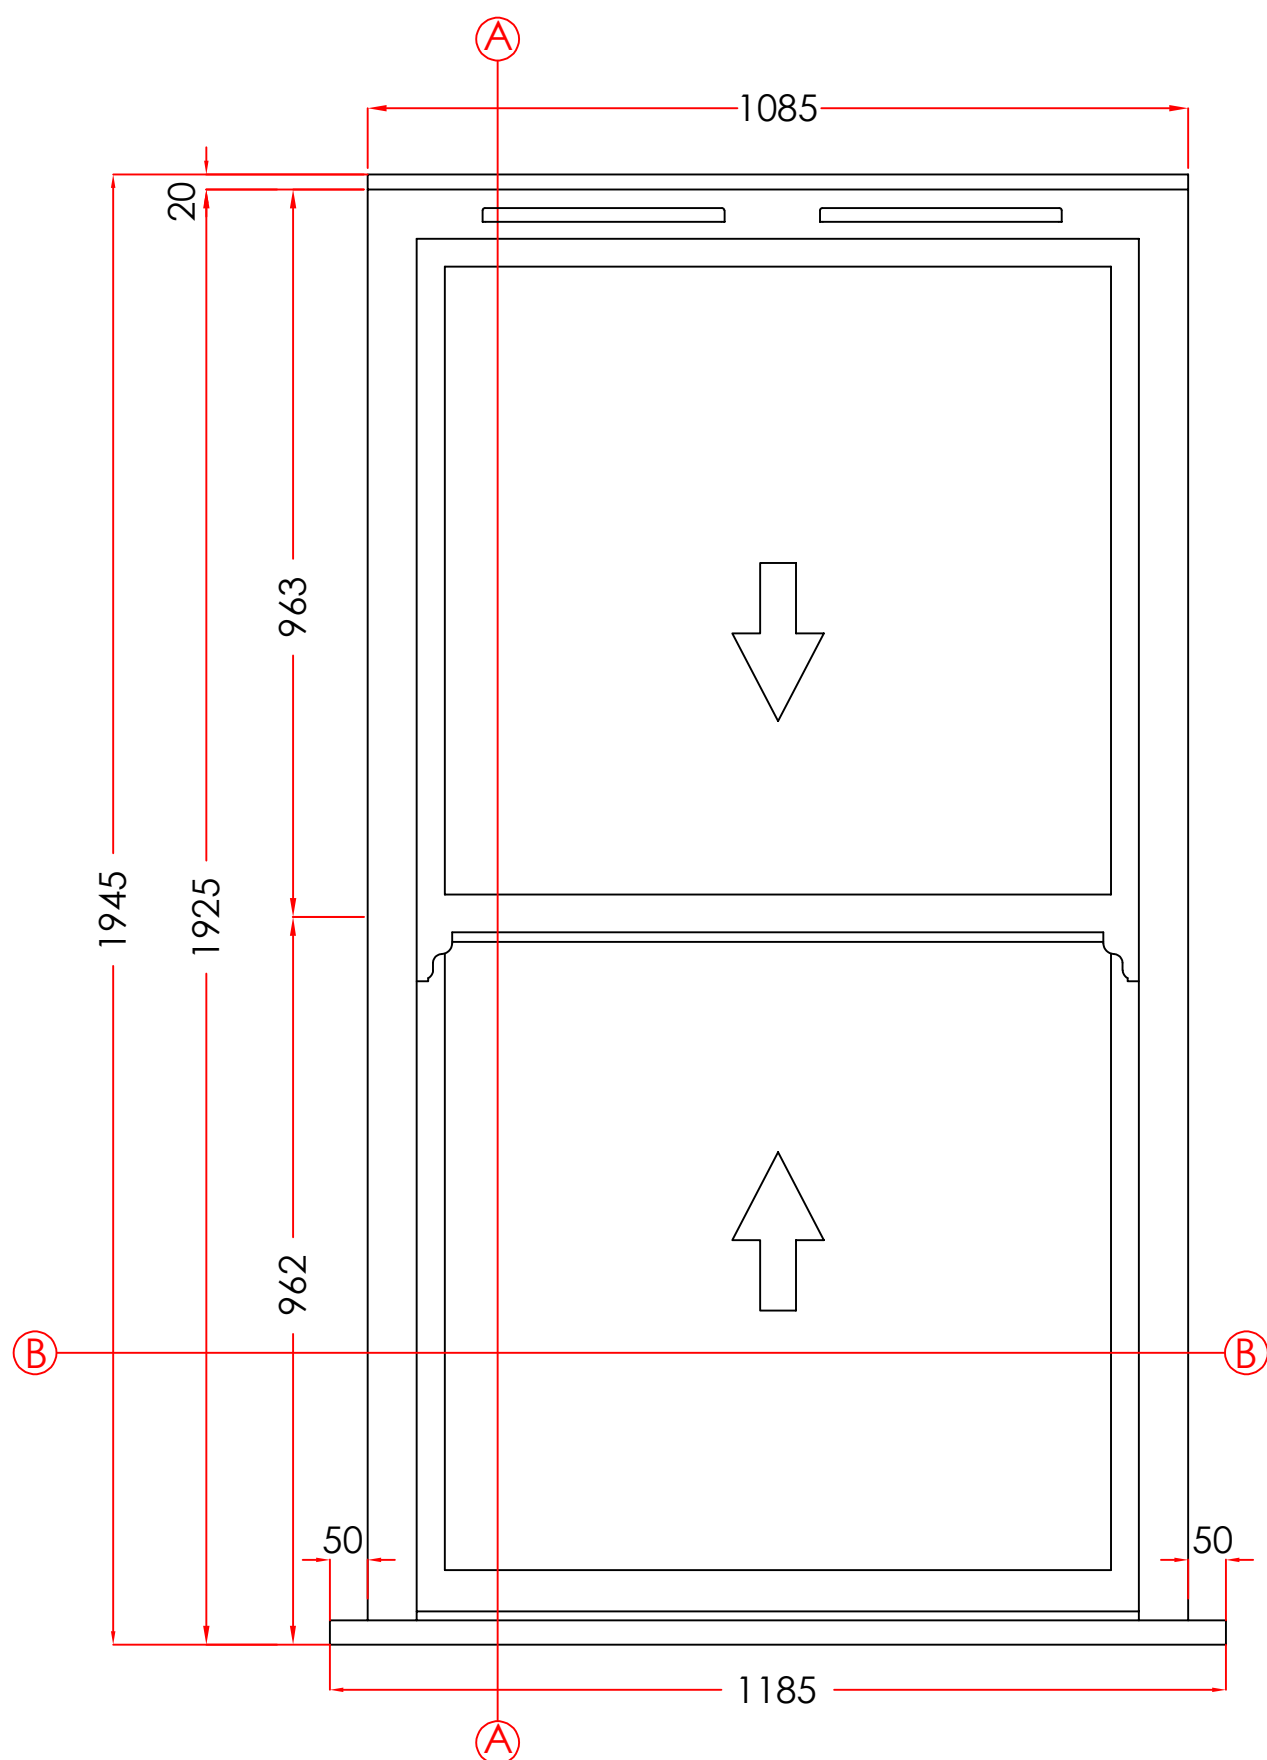

8. LOUNGE

MATERIAL - PVCu
INTERNAL & EXTERNAL COLOUR - WHITE
GLAZING - 24MM SEALED UNITS

Scale - 1:10
(Produced on A3 Paper)
Sheet 8 Of 9

Drawers Initials.

WS

CONTRACT No.: 304/84333

date: 12/01/26

PROPOSED: WINDOW REPLACEMENT
AT: 40 THE GREEN
(INSTALLATION ADDRESS) SOUTHWICK, BRIGHTON
EAST SUSSEX
BN42 4FR

V1 September 2024



VIEWED EXTERNALLY

THESE DRAWINGS ARE THE PROPERTY OF ANGLIAN HOME IMPROVEMENTS
AND MUST NOT BE USED, DISTRIBUTED, LOANED OR COPIED WITHOUT THE
EXPRESS PERMISSION OF ANGLIAN HOME IMPROVEMENTS.

Scale Bar
1:10 (mm)

100 200 300 400 500 600 700 800 900 1000 1100 1200 1300