
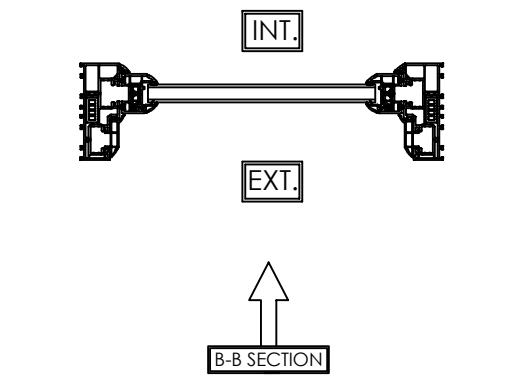


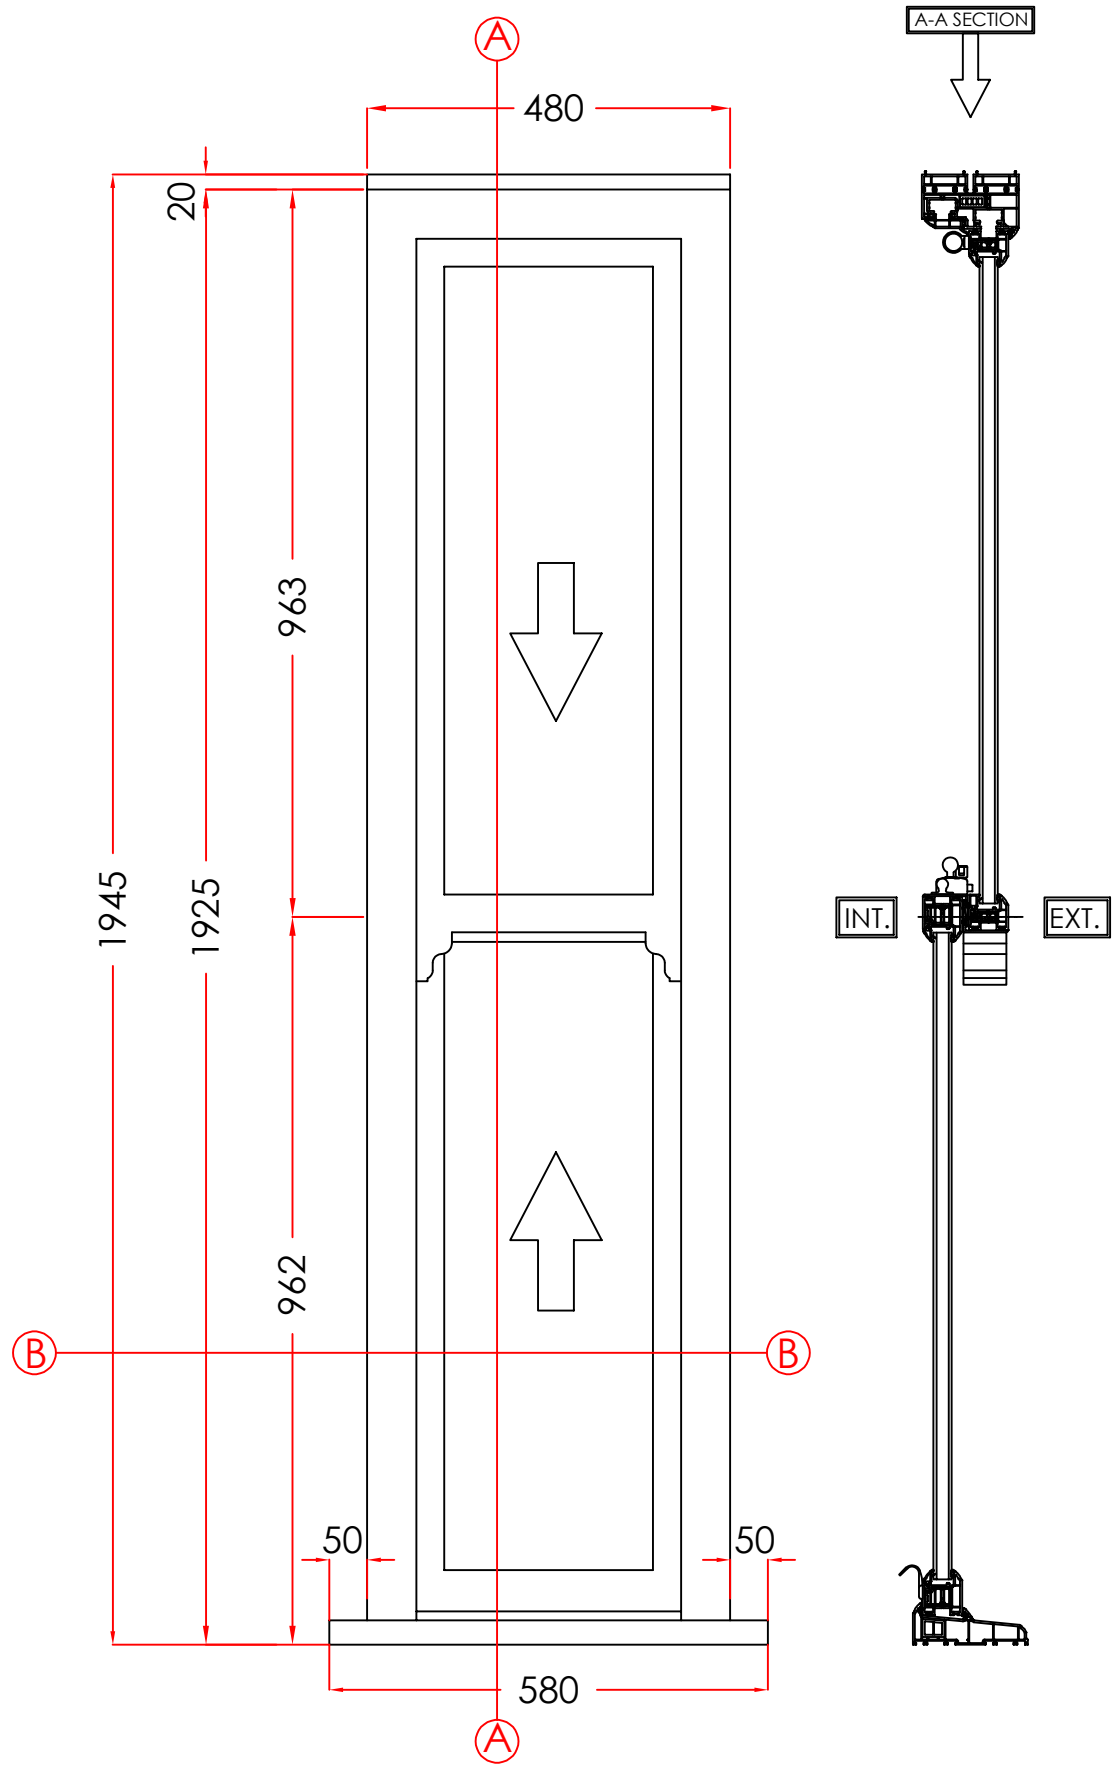

9. LOUNGE

MATERIAL - PVCu
INTERNAL & EXTERNAL COLOUR - WHITE
GLAZING - 24MM SEALED UNITS

VIEWED EXTERNALLY

THESE DRAWINGS ARE THE PROPERTY OF ANGLIAN HOME IMPROVEMENTS
AND MUST NOT BE USED, DISTRIBUTED, LOANED OR COPIED WITHOUT THE
EXPRESS PERMISSION OF ANGLIAN HOME IMPROVEMENTS.

Scale - 1:10
(Produced on A3 Paper)
Sheet 9 Of 9

Drawers Initials.
WS

CONTRACT No.: 304/84333

date: 12/01/26

PROPOSED: WINDOW REPLACEMENT
AT: 40 THE GREEN
(INSTALLATION ADDRESS) SOUTHWICK, BRIGHTON
EAST SUSSEX
BN42 4FR

V1 September 2024

