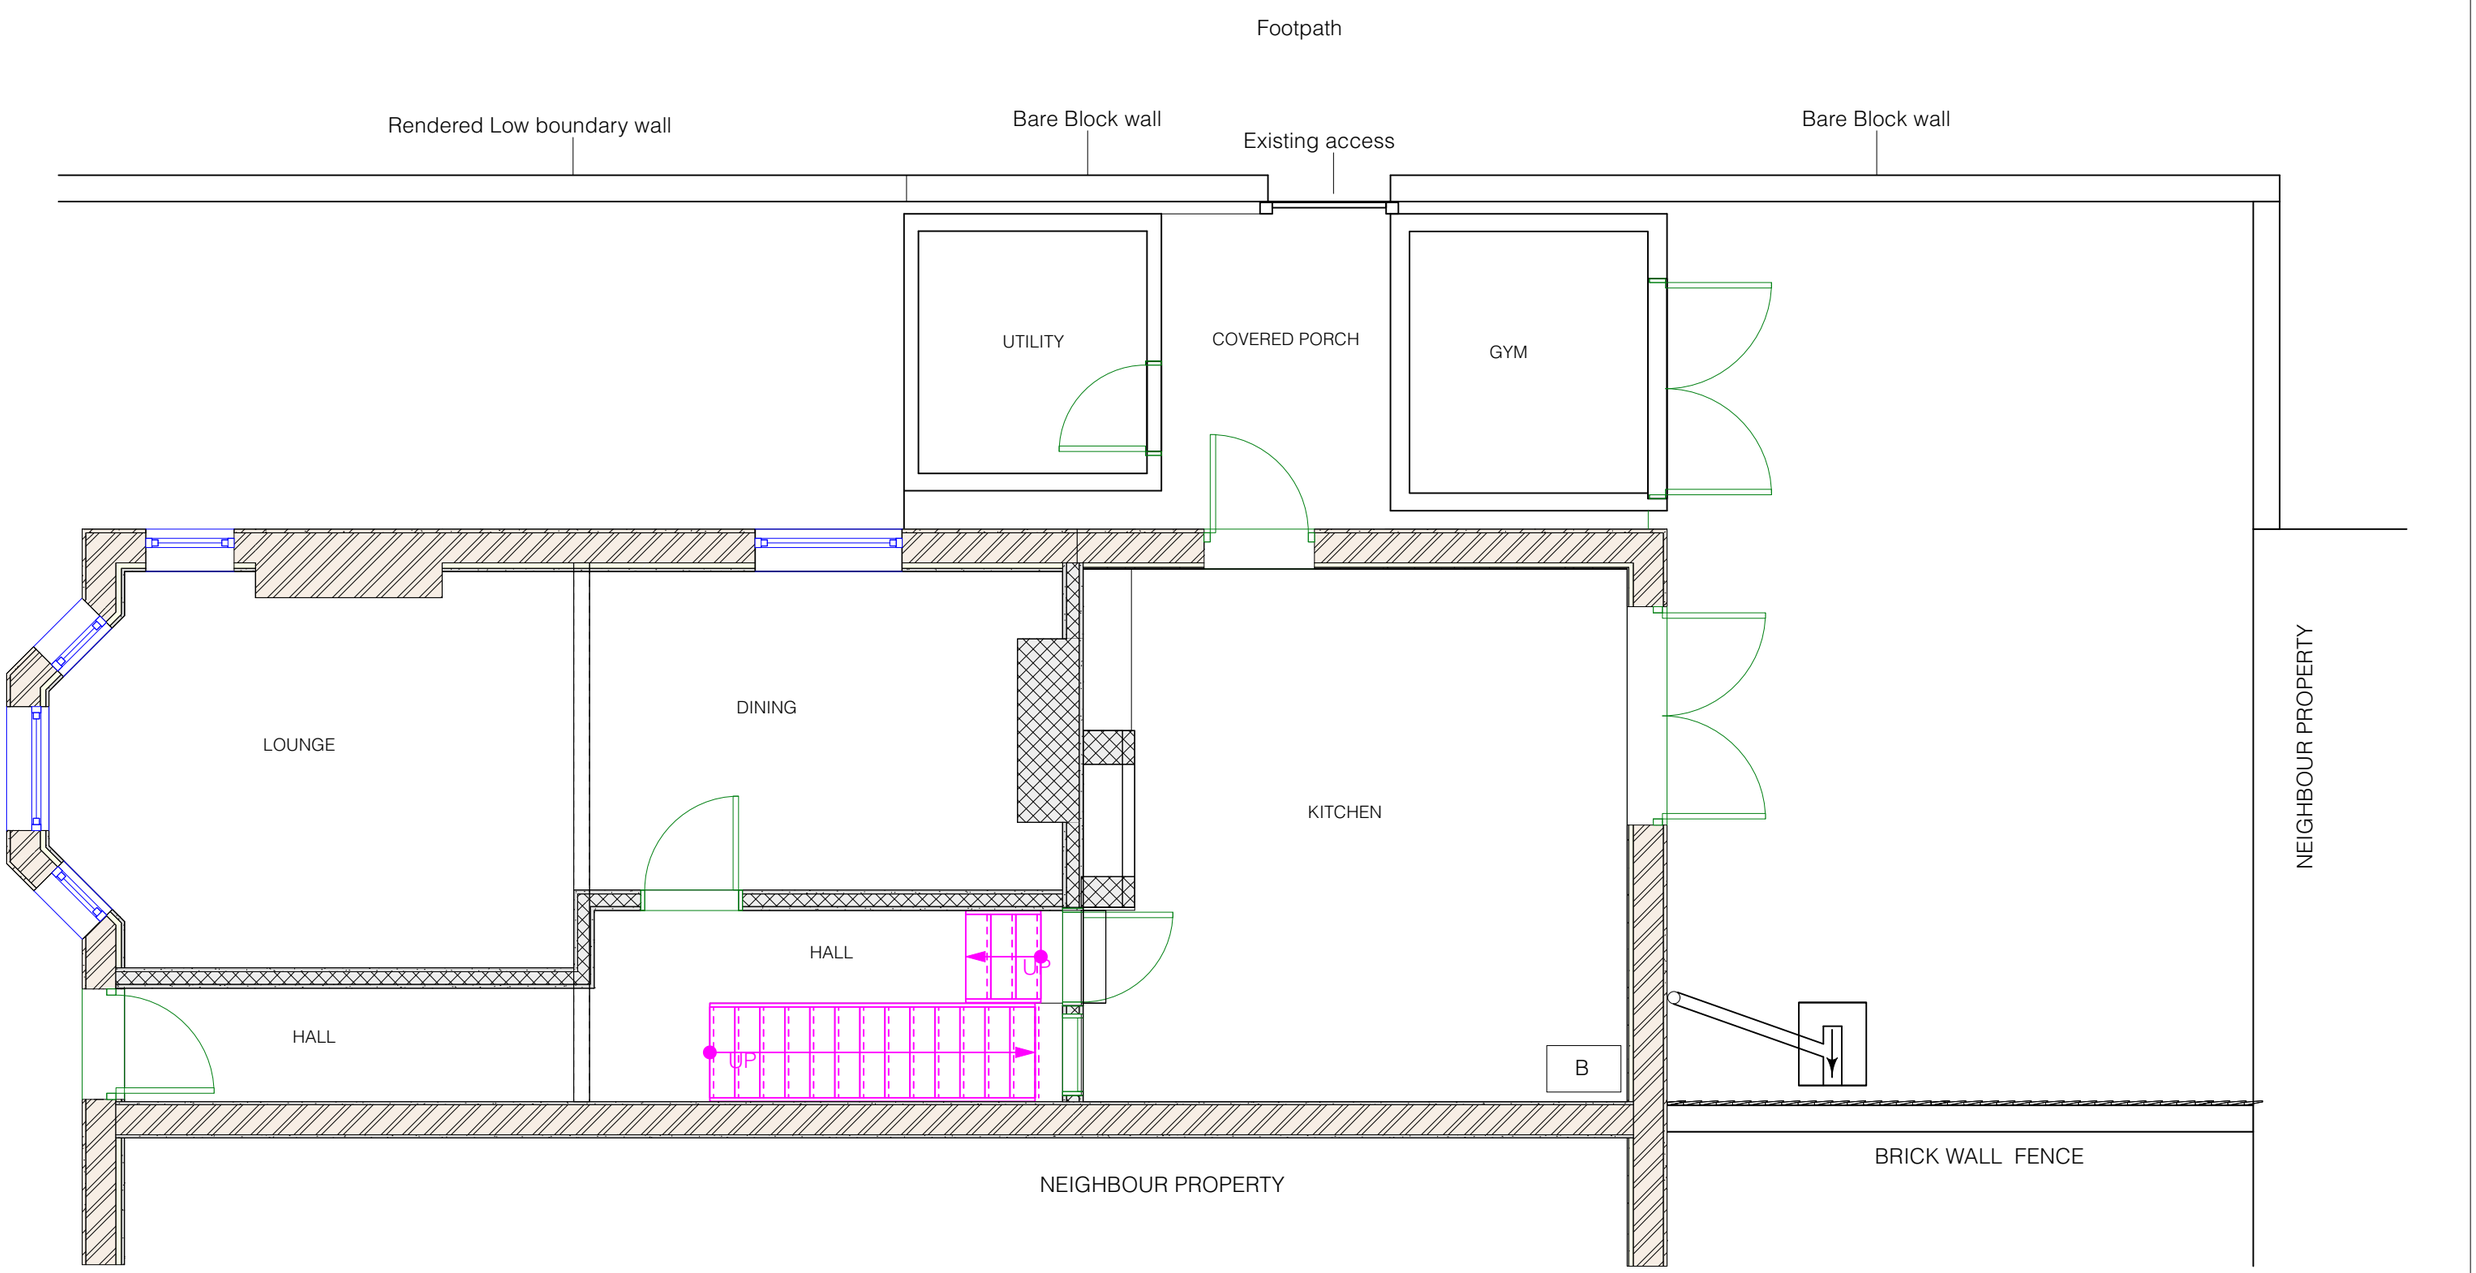



N

EXISTING GROUND FLOOR

0.0 1.0 2.0 3.0 4.0 5.0 M

CIAT CHARTERED PRACTICE

PB PROPERTIES *the design to build on*

Paul Maggs MCIAT

Hazelwood, Harbolets Road,
West Chltington RH20 2LG

Tel: 01798 813298

paul@pbproperties.co.uk
www.pbproperties.co.uk

Client: Clayton

Site Address:
10 Sussex Road
Worthing
BN11 1DS

Project Name:
Demolition of existing side extension
New side extension and street boundary wall

Date: 17/12/2025

Scales Page Size A3:
1:50

Plan No. D 1225/761/02

Drawings produced using Vectorworks CAD. Only written dimensions to be respected.
Copyright protected to PB Properties