

Project Name:
Demolition of existing
side extension
New side extension and
street boundary wall

Date: 17/12/2025

Client:
Clayton

Site Address:
10 Sussex Road
Worthing
BN11 1DS




Paul Maggs MCIAT
Hazelwood, Harbolets Road,
West Chlington RH20 2LG
Tel: 01798 813298
paul@pbproperties.co.uk
www.pbproperties.co.uk

Drawings produced using Vectorworks
CAD. Only written dimensions to be
respected. Copyright protected to
PB Properties



CHARTERED PRACTICE

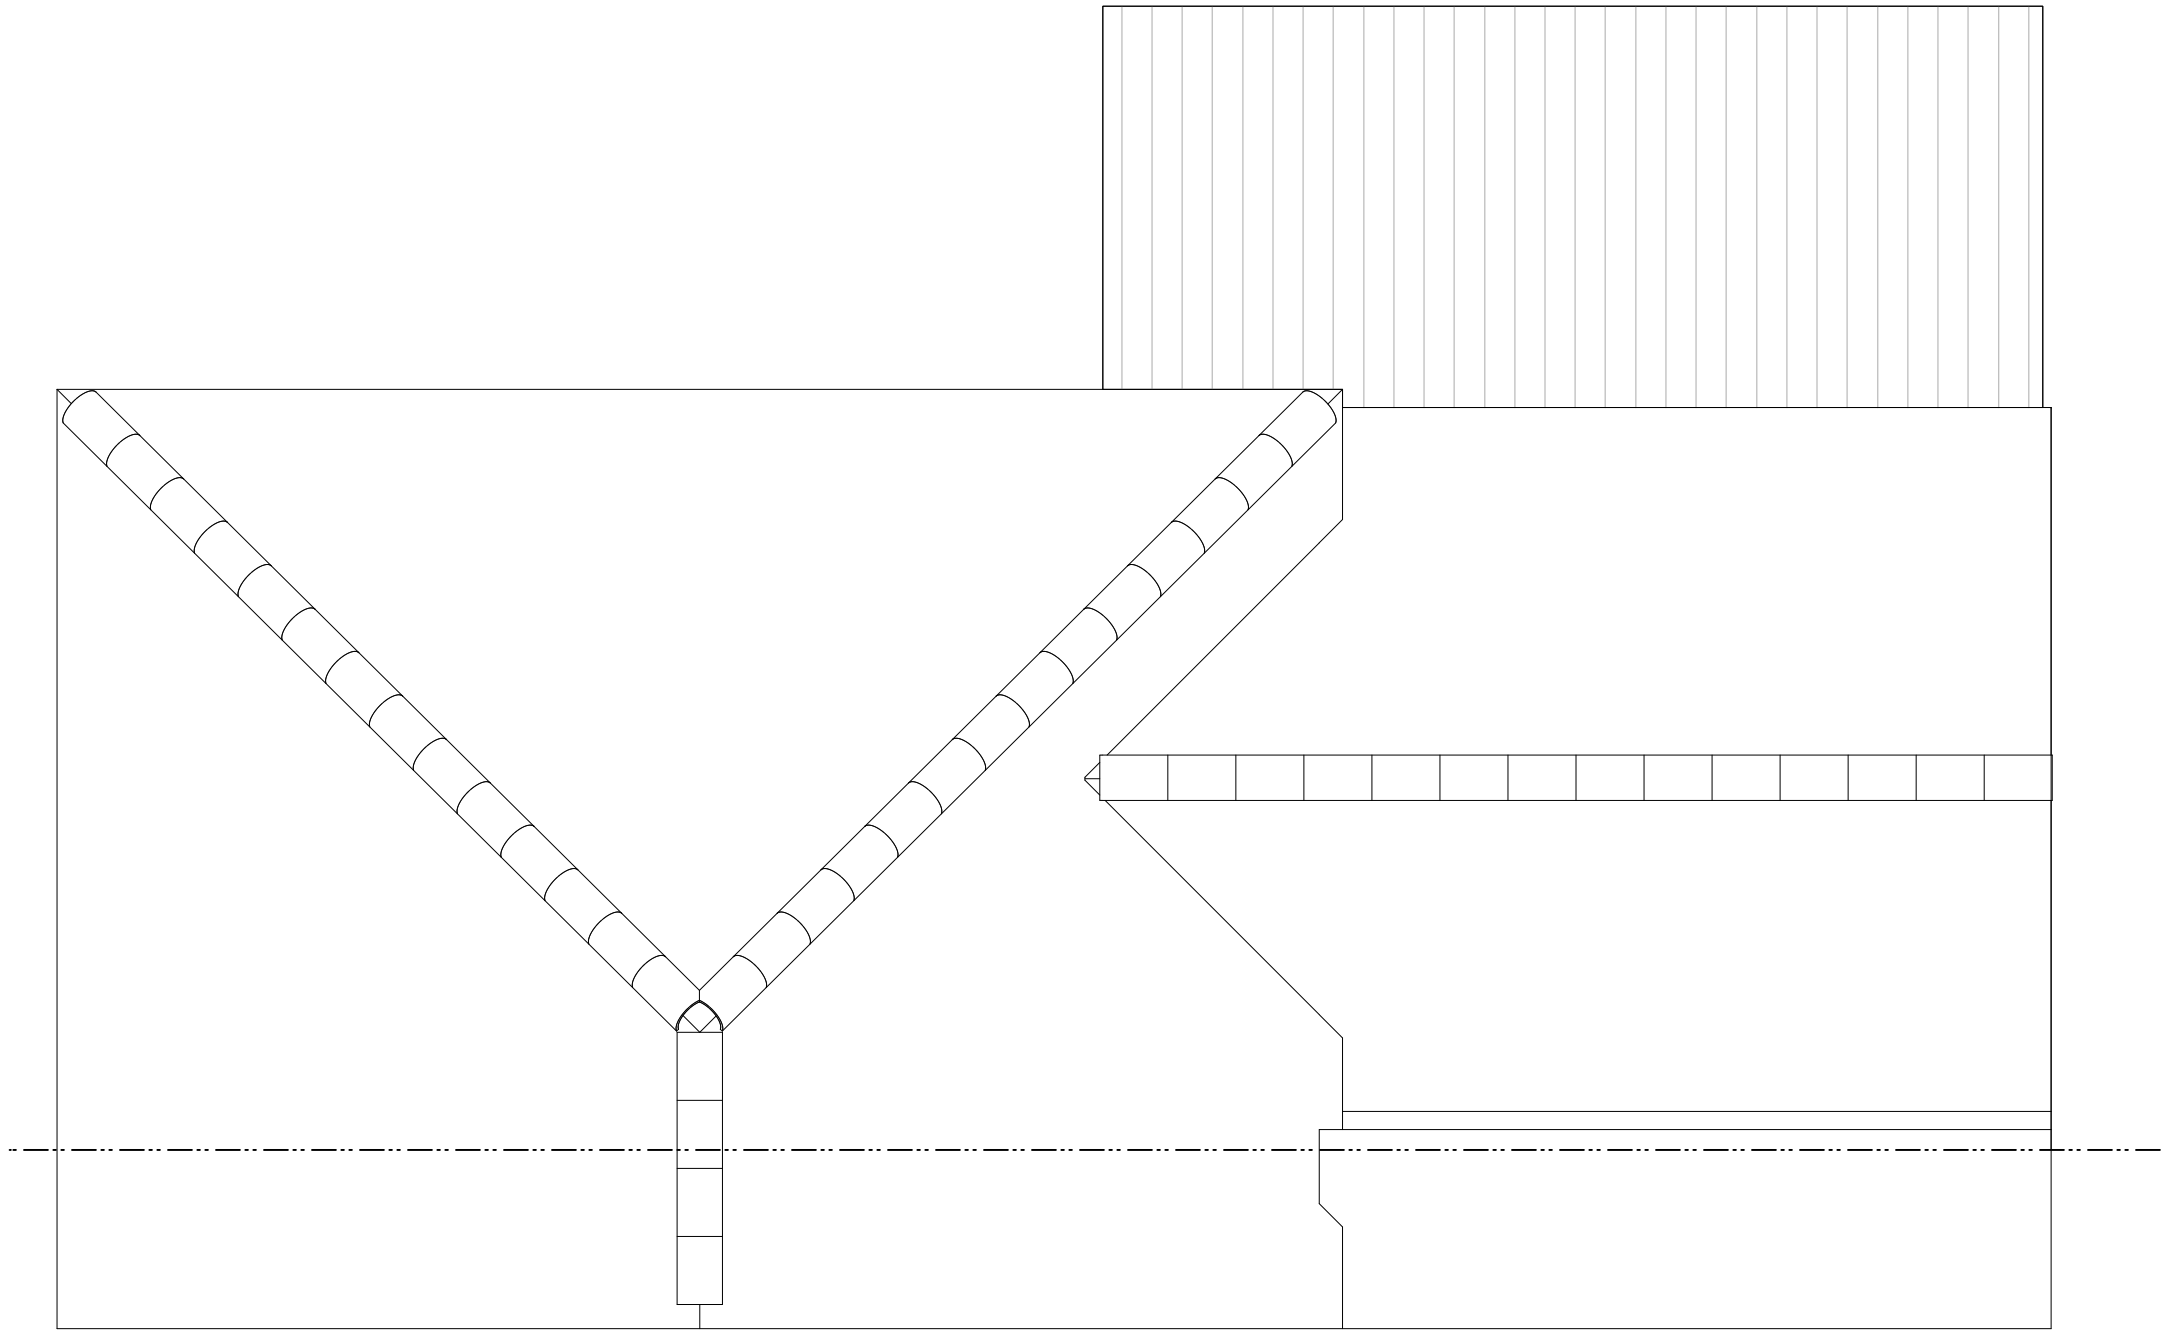

EXISTING ROOF

000 1.0 2.0 3.0 4.0 5.0 M