


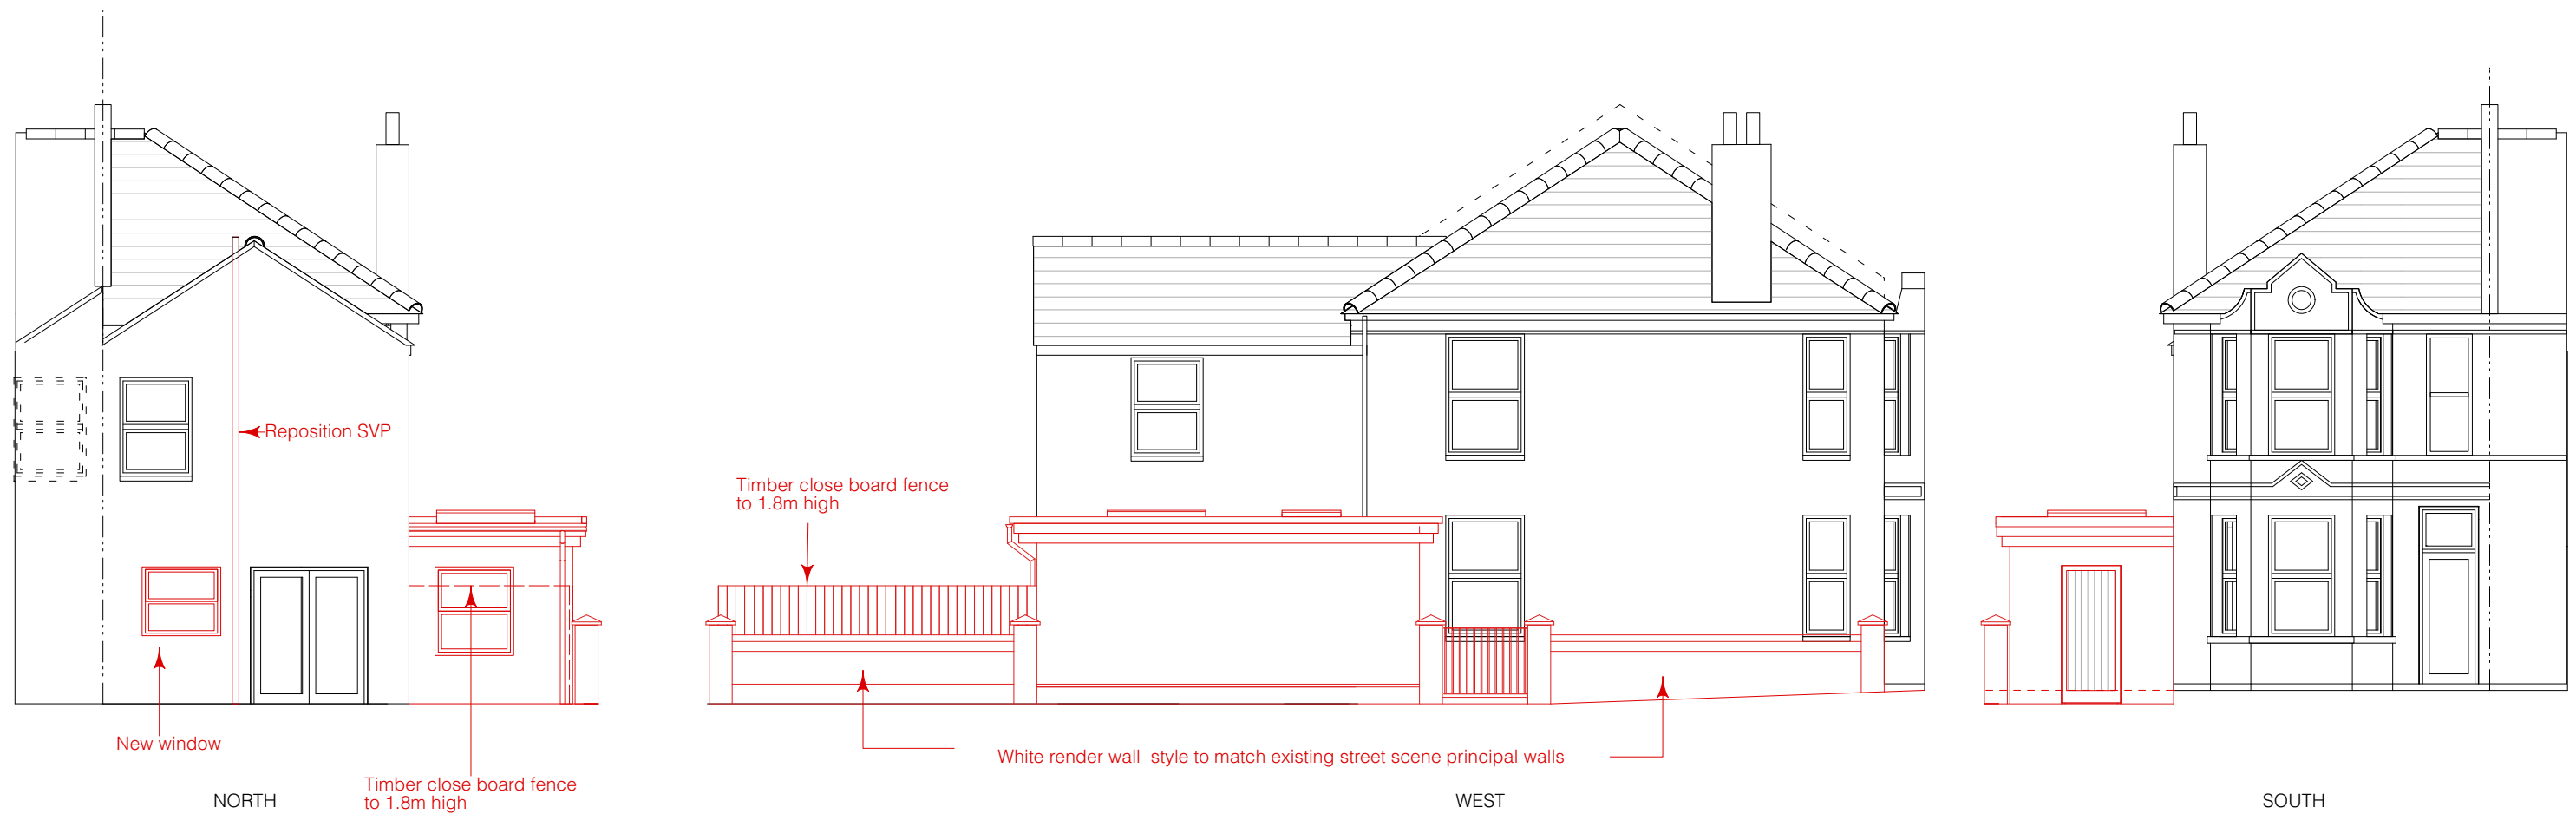

PROPOSED ELEVATIONS new works lined red flat roof option

000 1.0 2.0 3.0 4.0 5.0 M



Paul Maggs MCIAT
Hazelwood, Harbolets Road,
West Chilmington RH20 2LG
Tel: 01798 813298
paul@pbproperties.co.uk
www.pbproperties.co.uk

Client: Clayton

Site Address:
10 Sussex Road
Worthing
BN11 1DS

Project Name:
Demolition of existing
side extension
New side extension and
street boundary wall

Date: 17/12/2025

Scales Page Size A3:
1:100

Plan No. D 1225/761/07

Drawings produced using Vectorworks CAD. Only
written dimensions to be respected.
Copyright protected to PB Properties