


Ground Floor

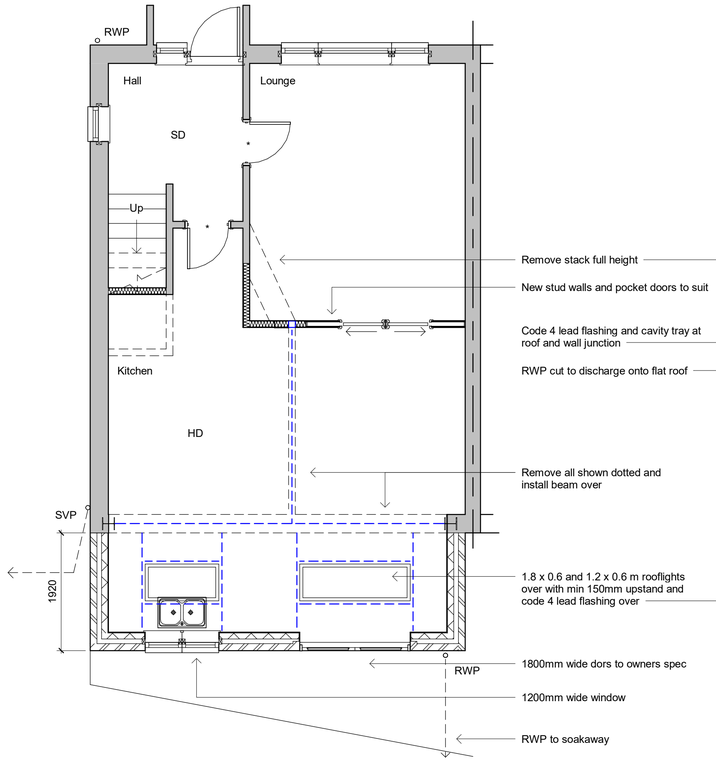


First Floor

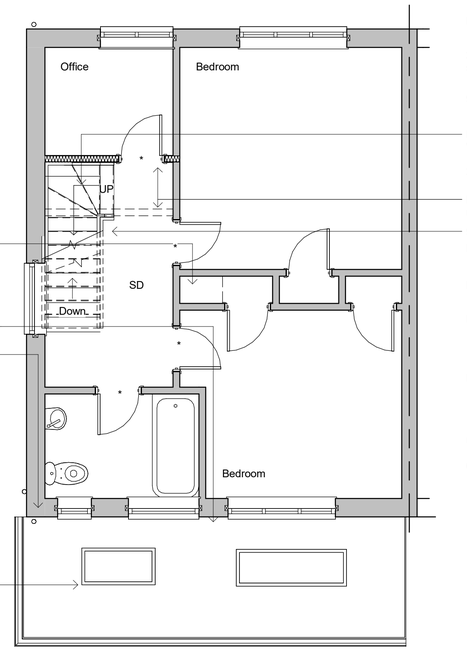


Second Floor

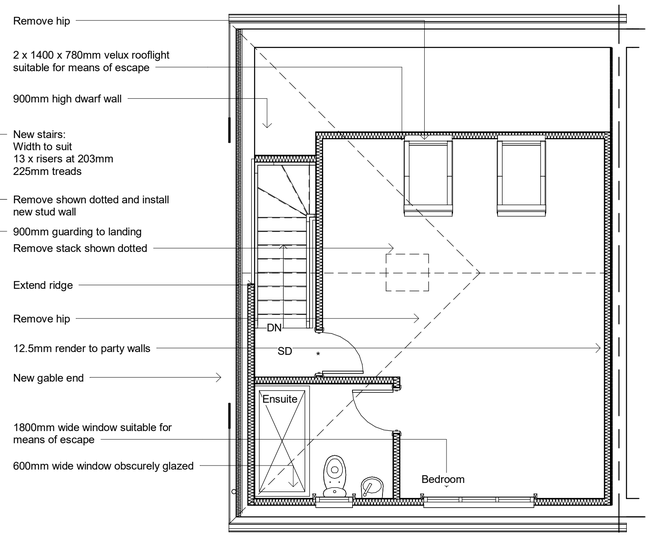

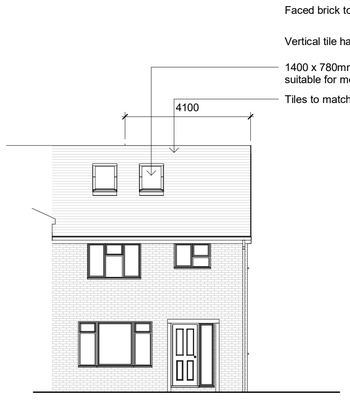


Front Elevation

North

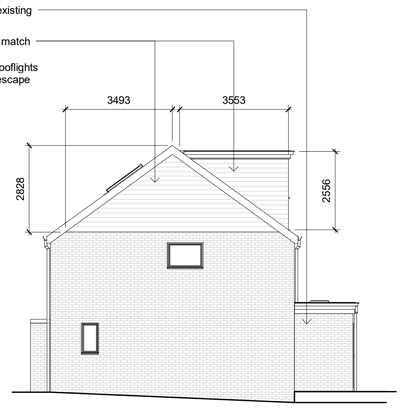

Side Elevation

West

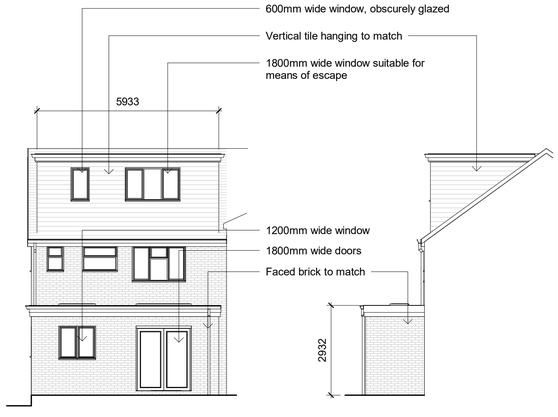

Rear Elevation

South

Side Elevation

East

Revisions

0.5 0 0.5 1 1.5 2 2.5
SCALE 1: 50 m

1 0 1 2 3 4 5
SCALE 1: 100 m

Cubic content calculations:

Gable End:

(4.100 / 3) x 3.493 x 2.828 = 13.5m3

Rear Dormer:

3.553 x 2.556 x 5.933 / 2 = 26.9m3

Total:

13.5 + 26.9 =40.4

Therefore complies as under 50m3

Materials

Drawing Number	2021/130	Sheet	1 of 1
Size	A1	Scale	1:50, 1:100

Project

Proposed details
June 2021

Job Title

10 Hill Farm Way
Southwick
Brighton
BN42 4YJ

Do Not scale from this drawing except for planning as photocopies will be subject to distortion
Drawings to be read in conjunction with all other Designers and structural engineers contract drawings and specifications:
Any discrepancies must be brought to the attention of the Designer immediatialy.
The contractor must verify all dimensions by site measurement before ordering materials or manufacturing components
Substitute materials and products to those named will be acceptable if proven to be of equal or higher performance and not in conflict with other elements

M.J.Humphrey Ltd

RICS cabe chartered association of building engineers

Mel Humphrey MRICS, MBEng
39 Northease Drive
Hove
East Sussex
BN3 8PQ
Mel@mjhumphrey.co.uk
07701055182

Adam Humphrey
230 Dominion Road
Worthing
West Sussex
BN14 8JL
Adam@mjhumphrey.co.uk
07812419142