

Existing South, East, North & West Elevations 1:100

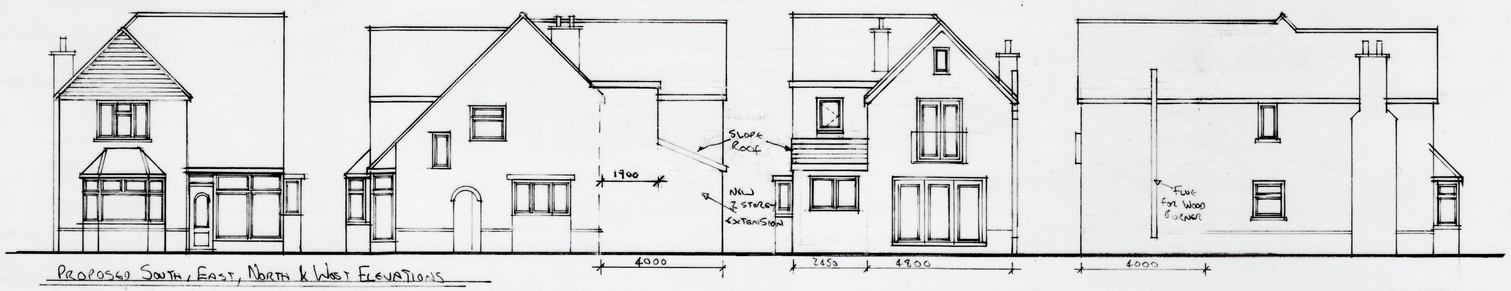

Proposed South, East, North & West Elevations

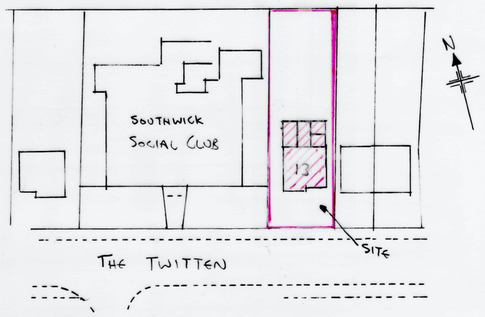

Block Plan 1:500

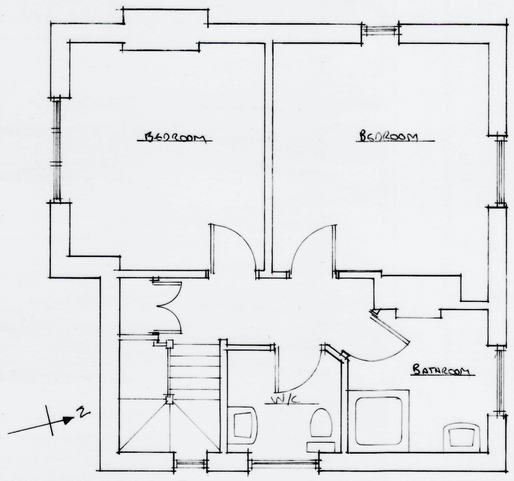

Existing First Floor 1:50

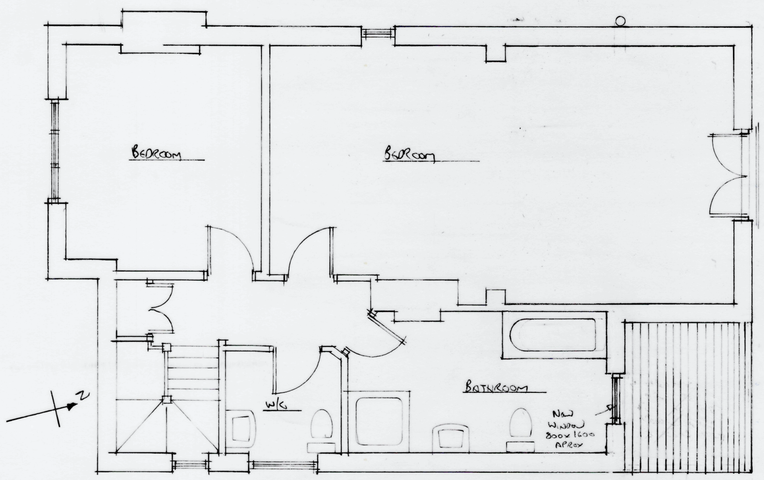

Proposed First Floor 1:50

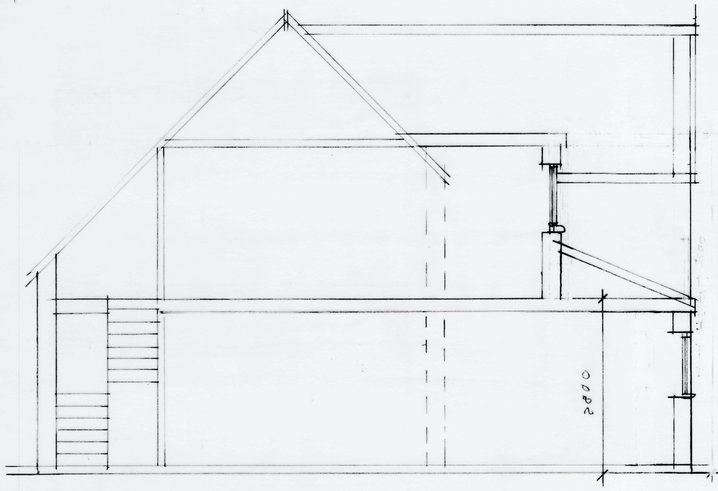

Proposed Section A-A 1:50

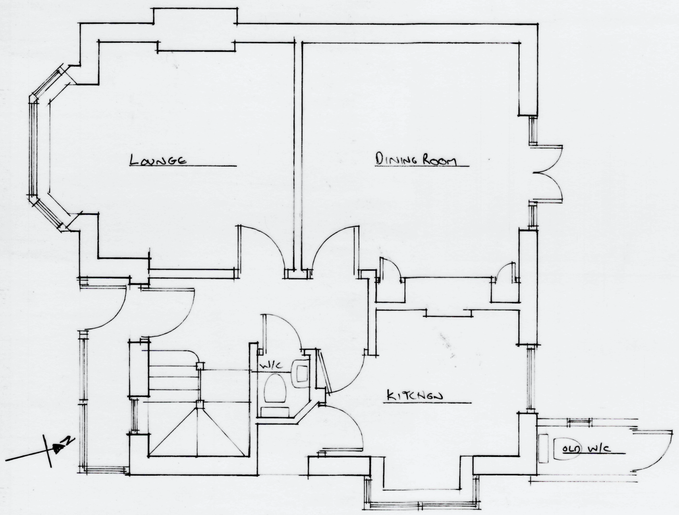

Existing Ground Floor Plan 1:50

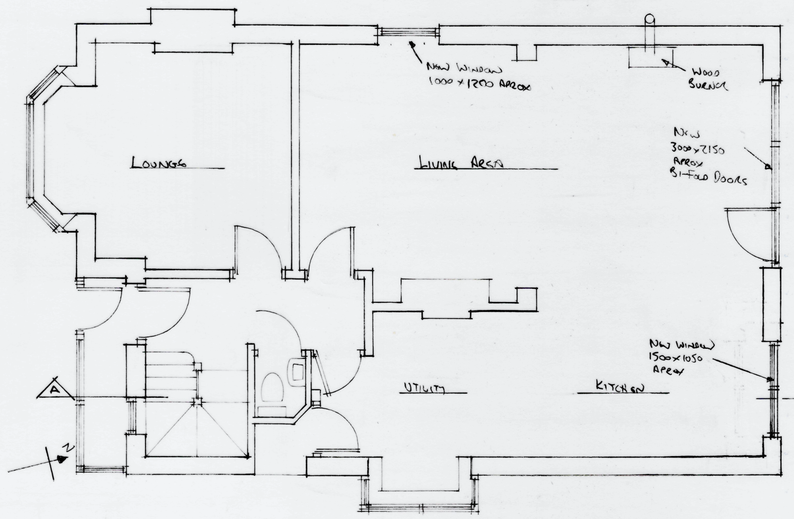

Proposed Ground Floor Plan

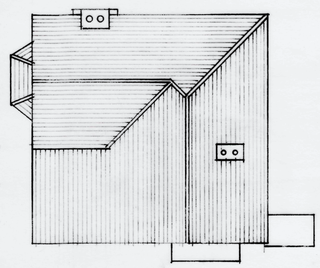

Existing Roof Plan

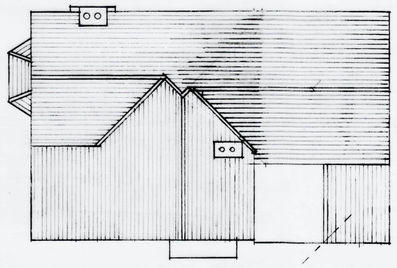

Proposed Roof Plan

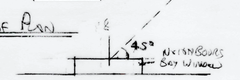

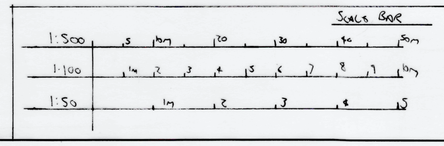

NOTES:
~~All dimensions must be checked on site and not scaled from this drawing.~~

	Date	Revisions
B	16/1/25	Revisions for Planning
A	30/10/24	Revisions for Planning

©copyright

Client

Job Title

Drawing Title
Proposed Rear
2 Storey Extension
For Mick Griffiths
13 The Twitten, Southwick BN42 4DB

Rev B

Scale 1:50 1:100 1:500

Date 15/10/2024 Drawn by [signature]

Drg No. 148/2024p Rev. B

Paper Size 594 x 841mm A1

A PRODUCT OF THE UNO RANGE-ARCHITECT CAT. No 7311