

ONLINE PLANNING
DRAWINGS

onlineplanningdrawings.com

Notes

Do not scale from drawing.

Drawing indicates intent only.

All measurements to be
checked on site by
contractor.

Report any discrepancies to
the client.

All construction should be
agreed with the client prior to
commencement of any
works.

PROJECT

22 Warwick Gardens

TITLE

Existing

CLIENT

SCALE (@ A1)

As indicated

DATE

06/11/26

DRAWING NUMBER

0036-01

REV




Front
1 : 100



Rear
1 : 100



Left
1 : 100

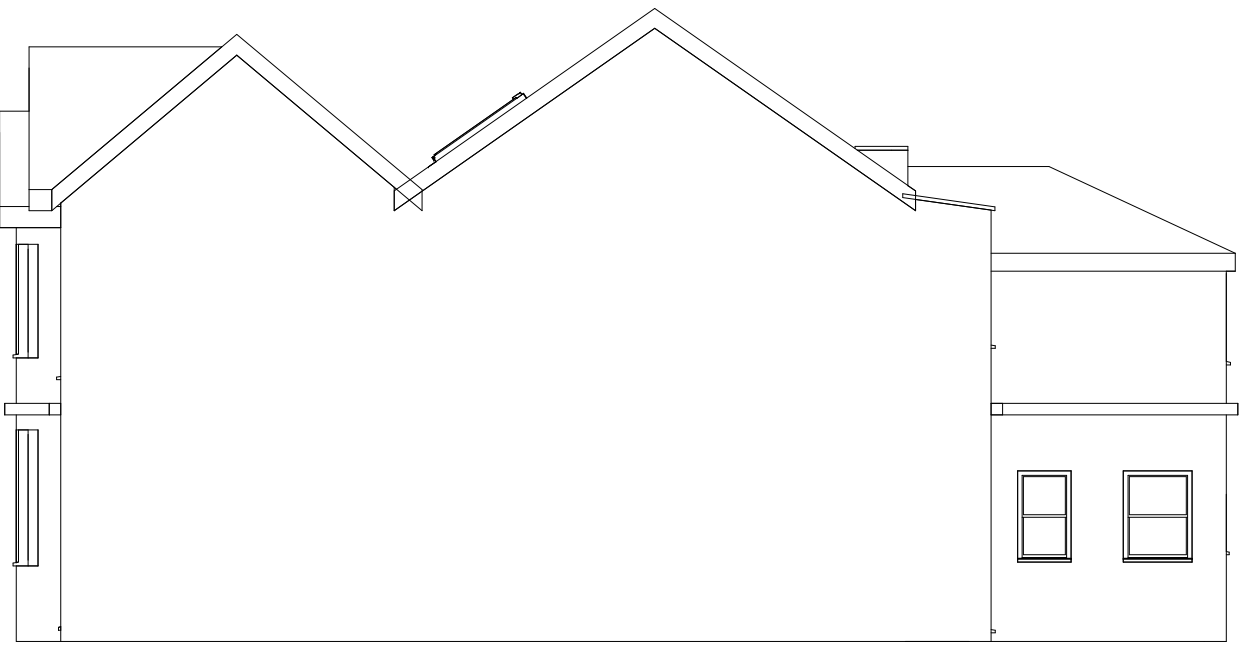

Right
1 : 100

Remainder of chimney stub
to be removed and tiled over

Velux window to be removed,
the roof reinstated,
re-tiled with solar panels over

5 05 - Top Roof Level
1 : 50

1

0 1.3 m 2.5 m 5.0 m
SCALE: 1:100

0 0.6 m 1.3 m 2.5 m
SCALE: 1:50