SOUTHERN WATER

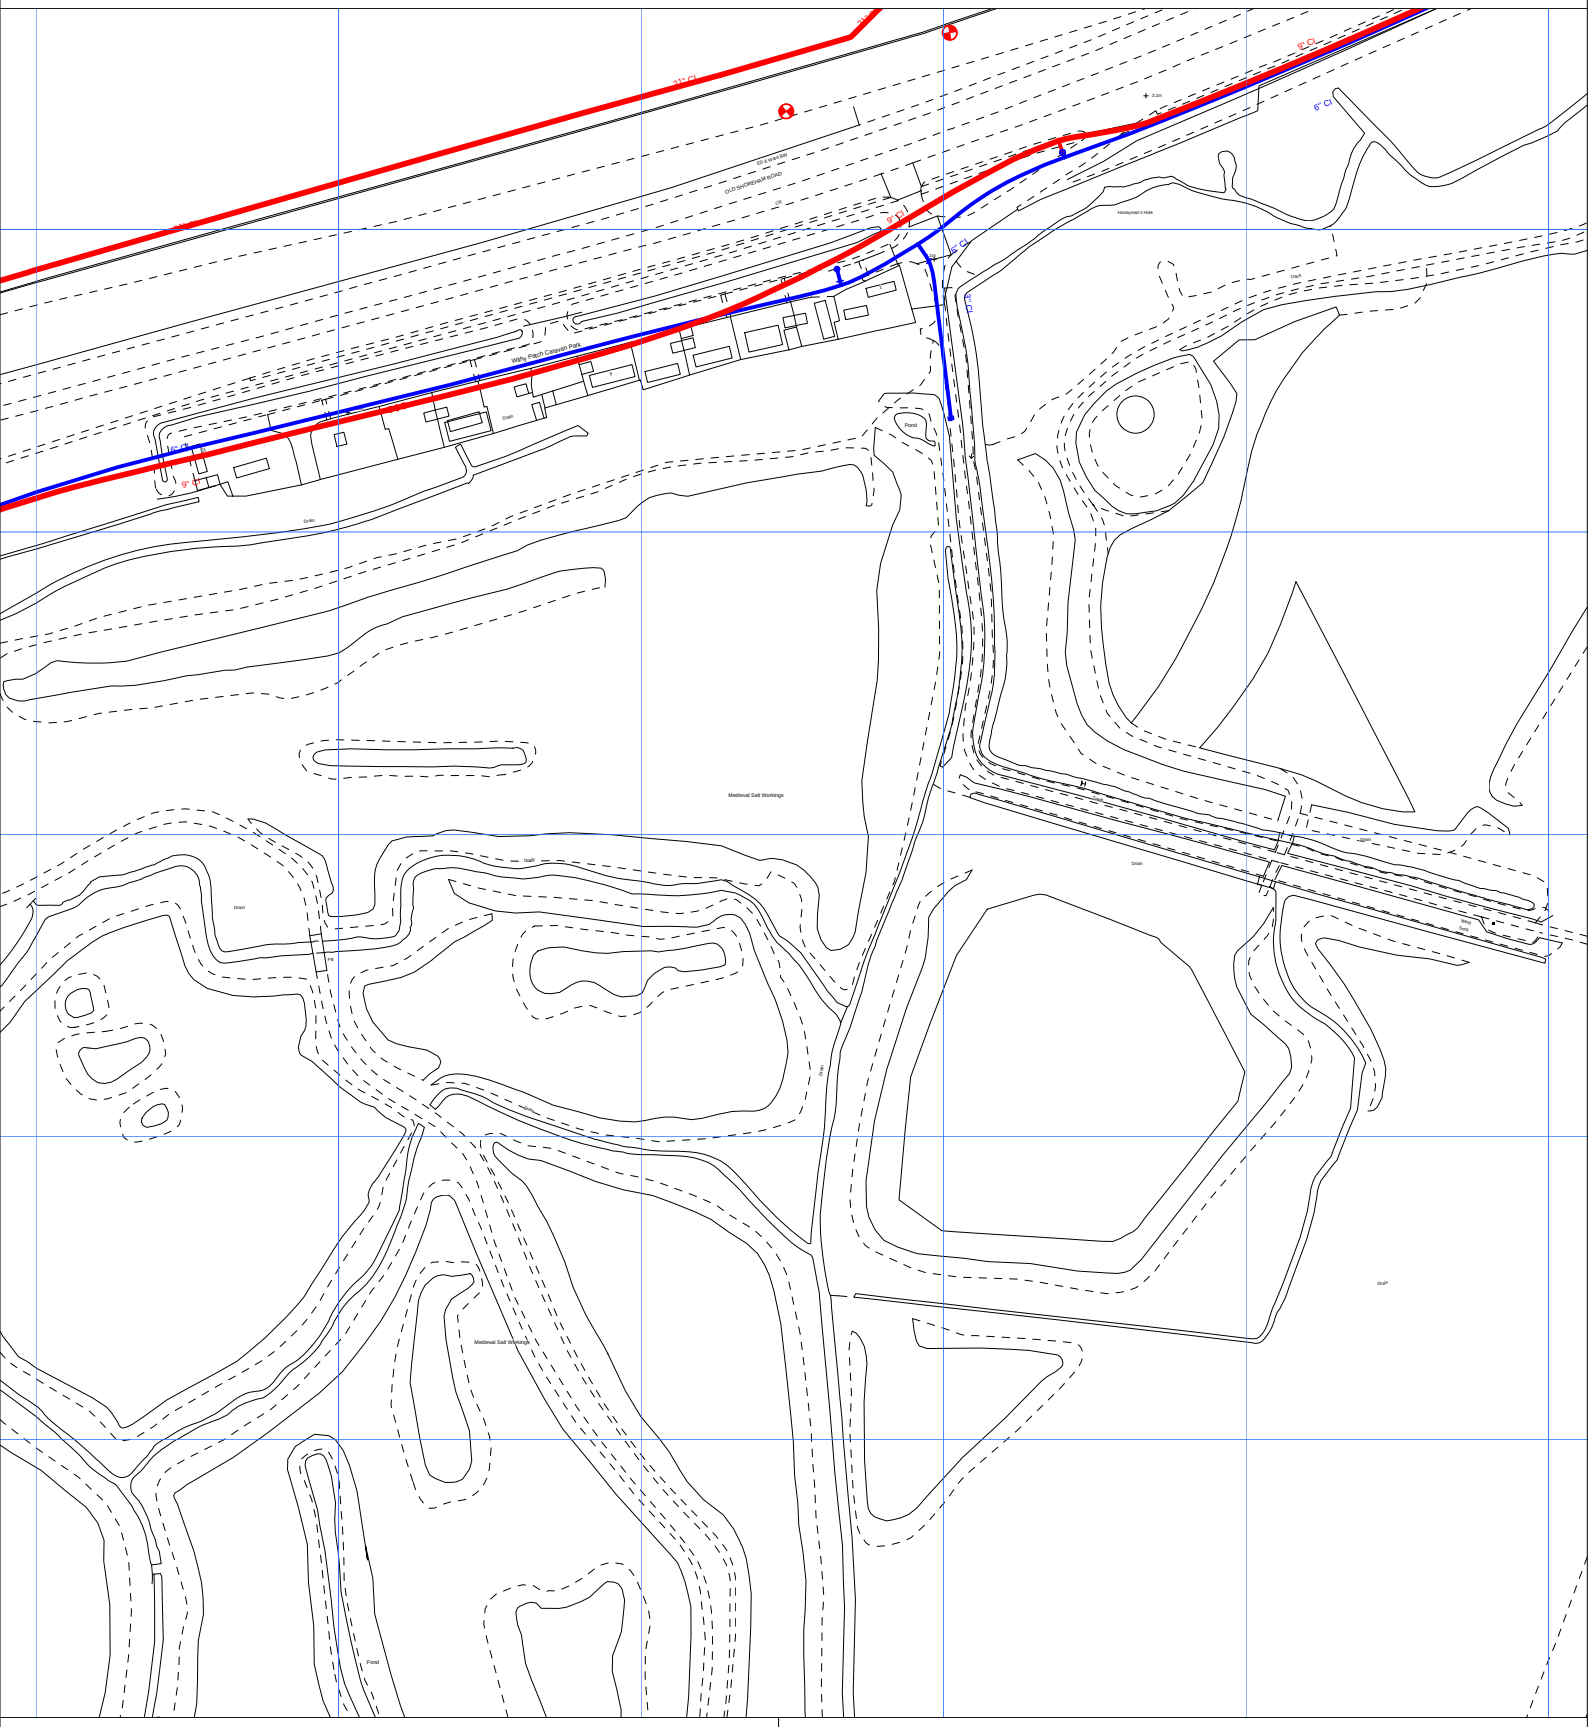
OLD SHOREHAM ROAD
Willy Patch Caravan Park
Medieval Salt Workings
Medieval Salt Workings
Pond
Pond
Drain
Drain
Drain
Drain
Track
Track
Ditch
Ditch
Ditch