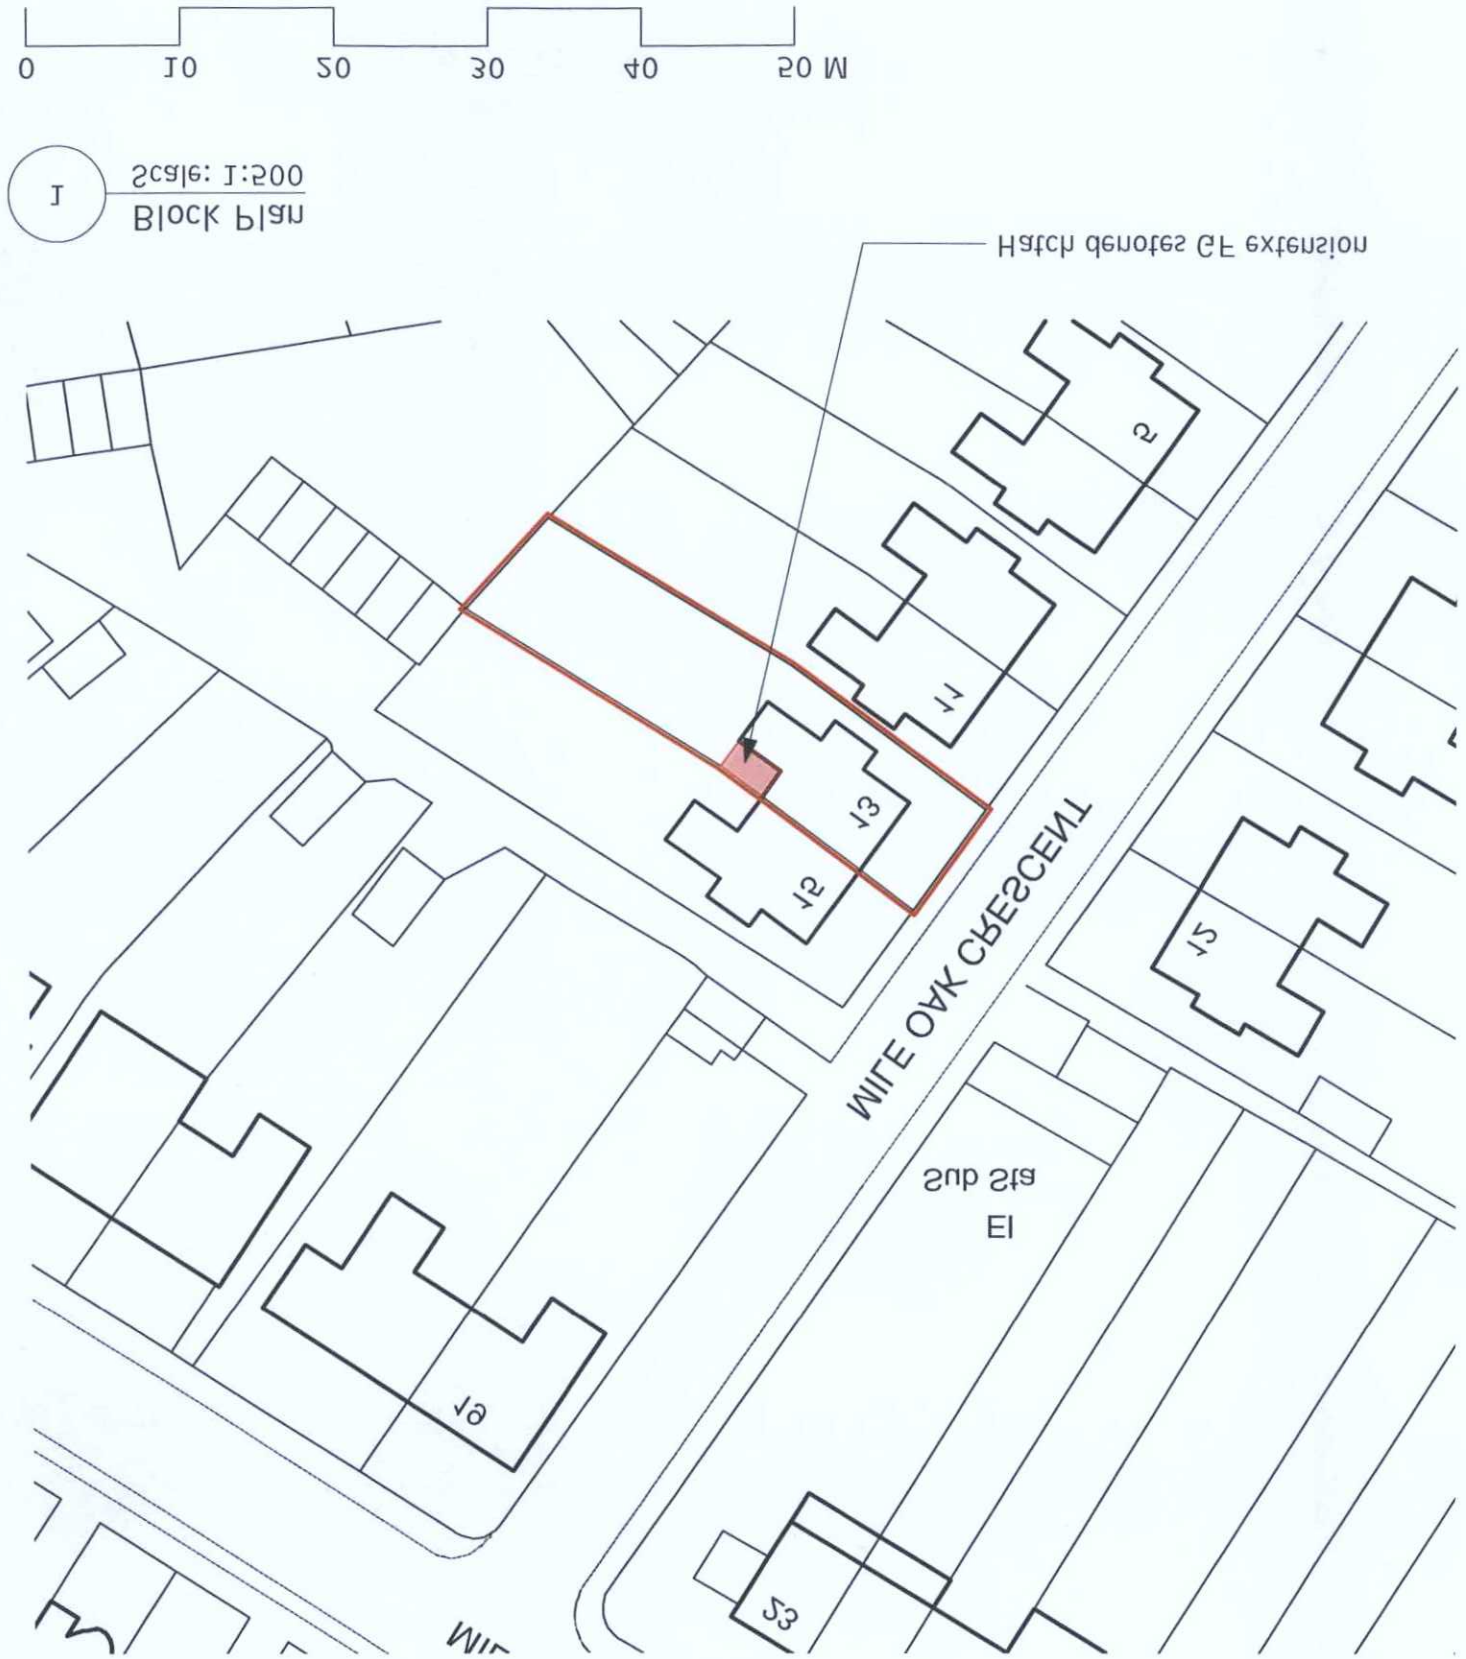

1 Block Plan
Scale: 1:500

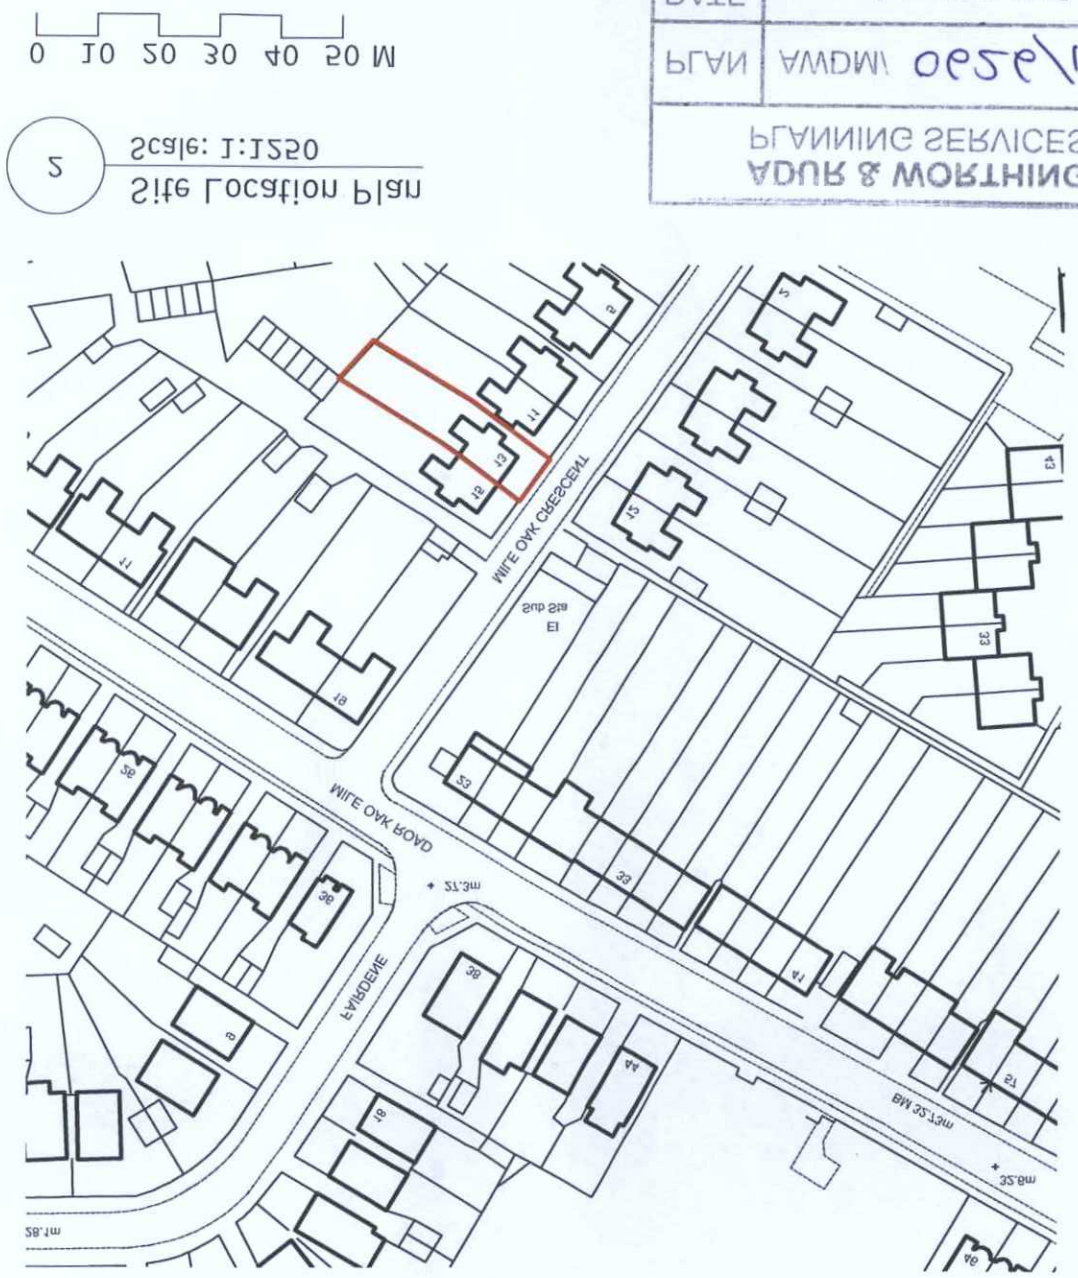

2 Site Location Plan
Scale: 1:1250

REV	DATE	DESCRIPTION

SCOTT FRANCIS
MCIAT
07810 016251 | sgfrancis1@gmail.com

PROJECT: 13 Mile Oak Crescent
Rear Extension
CLIENT: S. Woodgate
SUBJECT: Site Location Plan & Block Plan
DATE: April 2017
SCALE: 1:1250 & 1:500 @ A3
DRAWING NO: PA01
REVISION: -

PLANNING SERVICES
ADUR & WORTHING
PLAN AWDM/ 0929/17
DATE 24 APR 2017
VALID

THIS DRAWING IS THE PROPERTY OF SCOTT FRANCIS MCIAT
DO NOT SCALE FROM THIS DRAWING. CHECK ALL LEVELS AND DIMENSIONS ON SITE AND COORDINATE WITH ALL OTHER CONTRACT DOCUMENTATION BEFORE ORDERING OR CARRYING OUT WORK ON SITE.