ADUR & WORTHING
PLANNING SERVICES
F AWDM/ 0540/13
D.
VALID - 1 MAY 2013

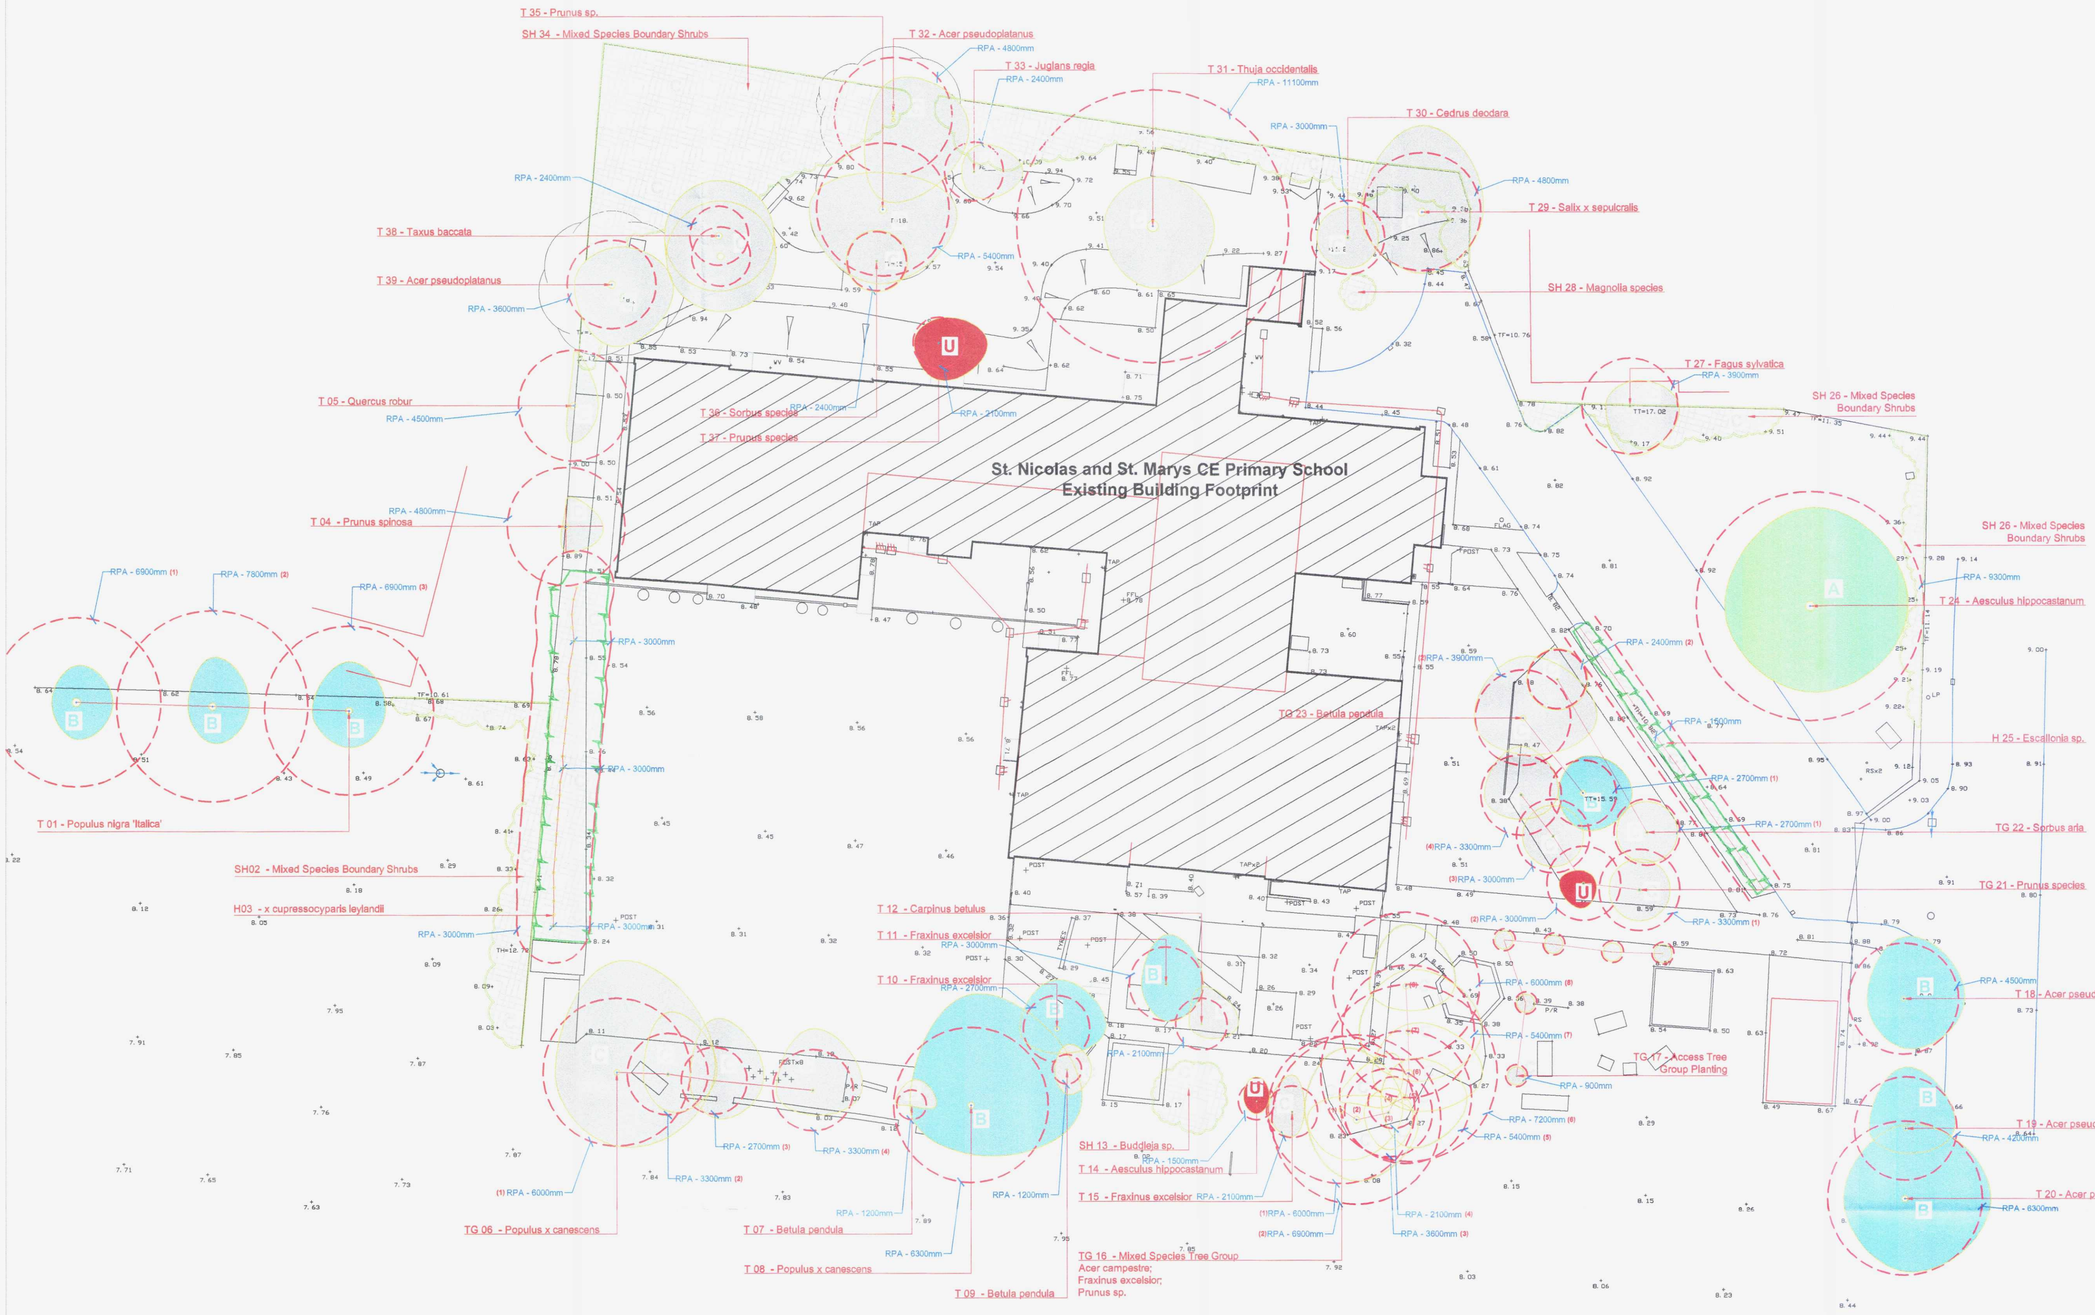

Legend

- Existing Trees.
- T 08 — Tree, Shrub, and Hedge Numbers.
- Tree Root Protection Areas
  Tree Root Protection Areas calculated and specified in accordance with *BS 5837:2012 - 'Trees in Relation to Design, Demolition and Construction'.*
- Category A Trees; Trees of High Quality and Value.
- Category B Trees Trees of Moderate Quality and Value.
- Category C Trees Trees of Low Quality and Value.
- Category U Trees; Trees for Removal; Fell Category.
- Category CTree Group Trees; Tree Group Trees of Low Quality and Value.
- Existing Shrub Group Area.
- Existing Hedge Planting Areas.
- Existing Building Footprint.

Notes: *The original of this drawing was produced in colour - a monochrome copy should not be relied upon. (Refer to LLD 532 Existing Tree Schedule).*

(Refer to Shaw Colgate Land and Building Surveyors drawing 03213 for Topographical Survey.)

Rev	Description	Date	Initials
01	Planning Issue	03.04.13	KM
00	Draft Issue	13.03.13	KM
--	--	--	--

Lizard Landscape Design

Lizard Landscape Design
19 Broadwater Street East
Worthing
West Sussex
BN14 9AA
Tel. 01903 216033
Fax. 01903 214777
Email. lizard.landscape@btconnect.com

Project title
St. Nicolas and St. Mary
CE Primary School

Drawing title
Tree Constraints Plan
West Sussex County Council

Scale	*Drawn*	*Date*
1:250@A1	KM	11.03.13
	Approved	

Drawing No **LLD532 / 01** *Revision* 01
CAD Filename *LLD532/CADDrawings*

0 5 10 25 50
Metres

Tree Constraints Plan
St. Nicolas and St. Mary CE Primary School