Notes

1. This drawing is the copyright of MH Architects Ltd
2. Do not scale this drawing except for Local Authority planning purposes
3. All dimensions must be checked on site by the contractor prior to commencement of the works.

Rev.	Revision	By	Date	Check	Date
A	Window amended to elevation 1, Section B-B & Section C-C.	KHM	18.04.13	PRT	18.04.13

ADUR & WORTHING PLANNING SERVICES
AWDM/0540/13
DATE VALID - 1 MAY 2013



Elevation 1

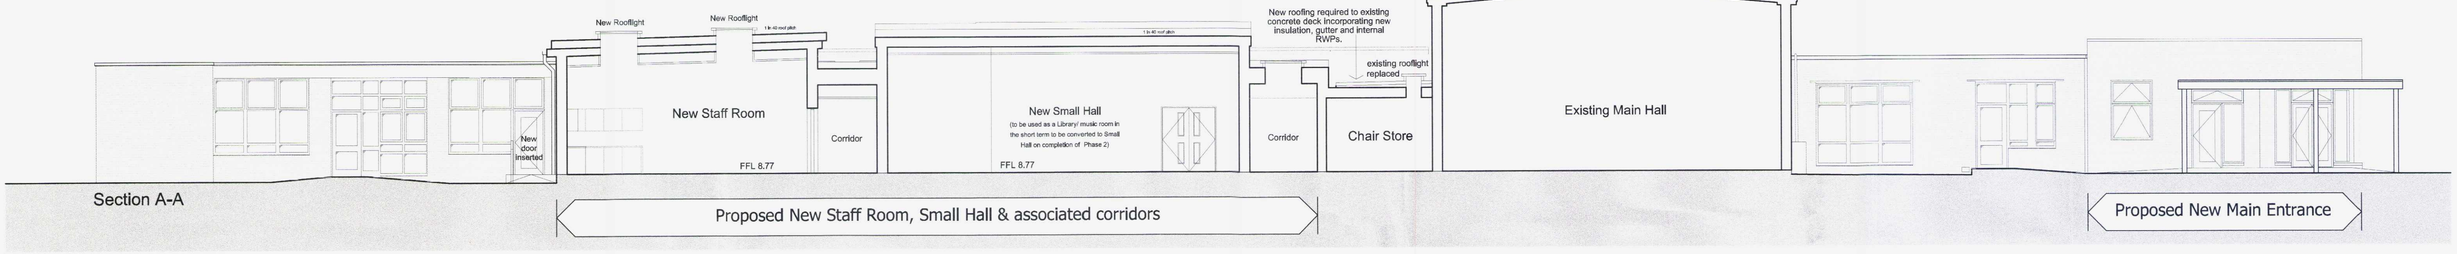

Section A-A

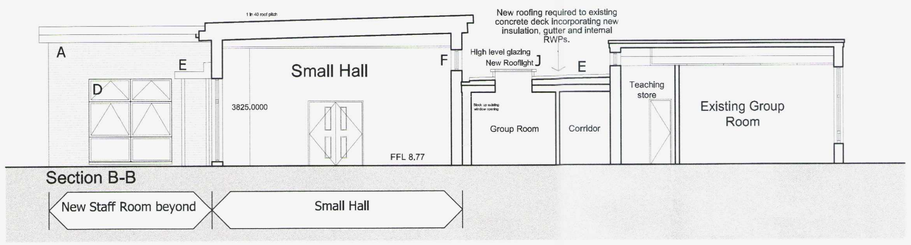

Section B-B

New Staff Room beyond | Small Hall

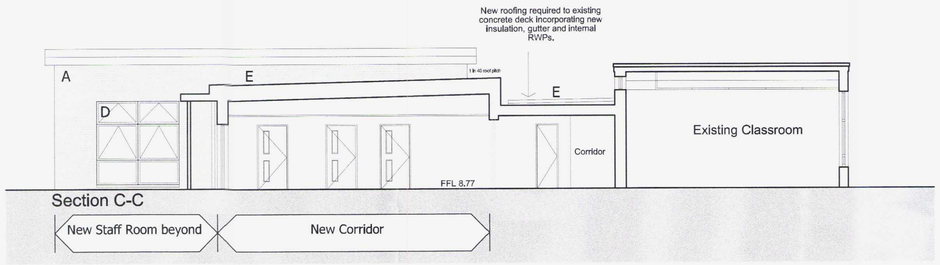

Section C-C

New Staff Room beyond | New Corridor

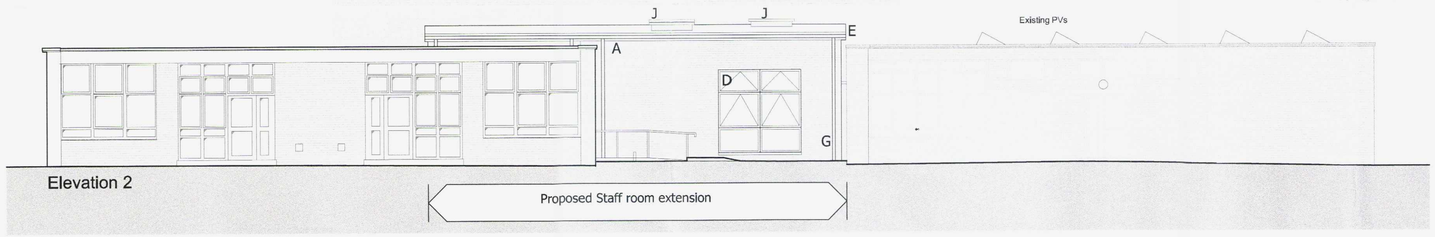

Elevation 2

Proposed Staff room extension

Section Key nts

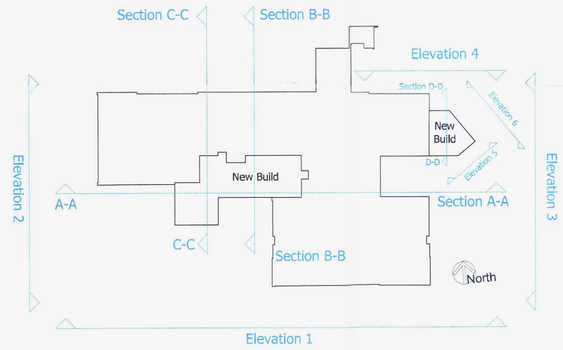

Materials Schedule

A	Fairface brickwork external skin to cavity masonry walling - to match existing to Local Authority approval.
B	Fairface brickwork external skin to cavity masonry walling - Feature brickwork to match with window panels.
C	Through coloured render - white/ off white - on blockwork external skin to cavity masonry walling
D	Aluminium window and door systems- top hung windows with aluminium polyester powder coated finish - doors light grey & windows dark grey.
E	Single ply membrane roof covering - lead grey colour.
F	High level aluminium windows with top hung openable lights. Polyester powder coated finish - dark grey. Powered actuator operation.
G	Parapet trims aluminium polyester powder coated - dark grey.
H	External gutter, hopper, eaves facia, soffits, verge and rain water pipes in polyester powder coated aluminium - dark grey.
I	External canopies - extention of single ply covered roofs. Polyester powder coated steel columns.
J	Flushed glazed plateau rooflights over corridors and into internalised rooms

Elevations 1:100 @ A1

1 0 1 2 3 4 5 6 7 8 9m
1:100

St. Nicolas & St. Mary CE Primary School

Shoreham by Sea - Phase 1

West Sussex County Council

Project & Drawing title

Elevations & Sections as proposed
Page 1 of 2

Drawn	Date	Checked	Date	Scale at A1
KHM	20/03/13	NKS	05/04/13	1:100

Job N°. 12 161 | Drawing N°. PL06 | Rev. A

Status PLANNING

Ground Floor : Bicentennial Building
Southern Gate | Chichester
West Sussex | PO19 8EZ

t. 01243 774748
e. admin@mharchitects.co.uk
www.mharchitects.co.uk

Limited Company
Registered in England No.1994833

mh ARCHITECTS