



Location plan 1:1250

1:1250 0 10 20 30 40 50 60 70 80 90 100

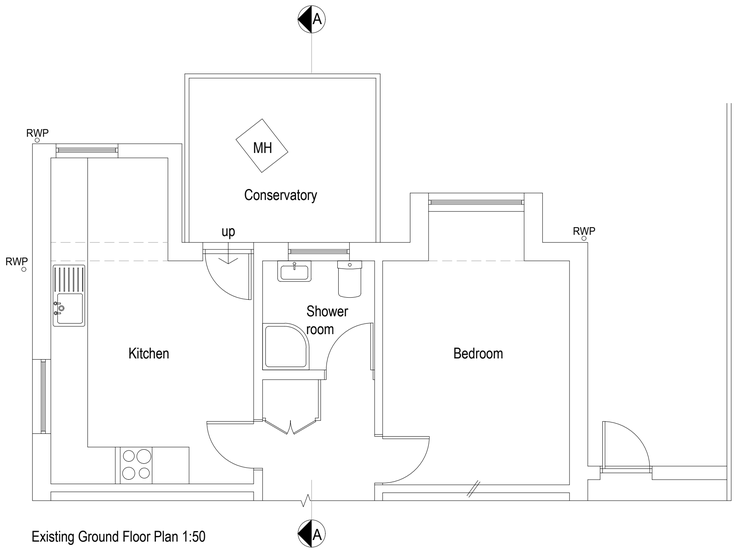


Existing Ground Floor Plan 1:50

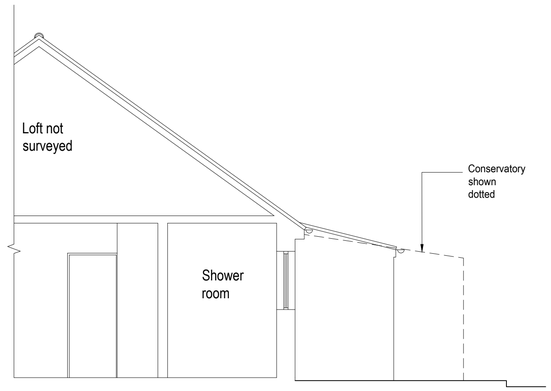


Existing Section A-A 1:50



Existing Rear (east) Elevation 1:100

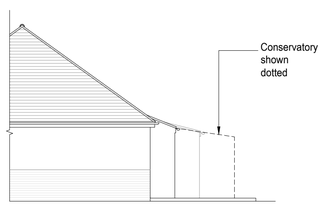

Existing Side Elevation (South) 1:100

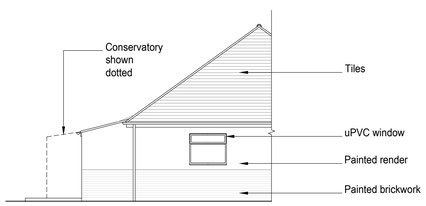

Existing Side Elevation (north) 1:100

1:100 0 1 2 3 4 5 6 7 8 9 10m

1:50 0 1 2 3 4 5 6 7 8 9 10m

Rev A 22.02.2023 Orientation added and scale note amendments

bpm Architectural Services Ltd.

client: Wesley and Marie Finlay

project: 31 Greet Road, Brighton East Sussex BN15 9NS

project ref: 2795 Drawing No. 01A

drawing title: Existing plans, elevations and section

drawn by: LF

date: Jan 23 scale: 1:50/100@ A1

www.bpmnet.co.uk
info@bpmnet.co.uk

Check all dimensions on site before all work is commenced

All goods materials workmanship to conform with current building regs BSS and COP's