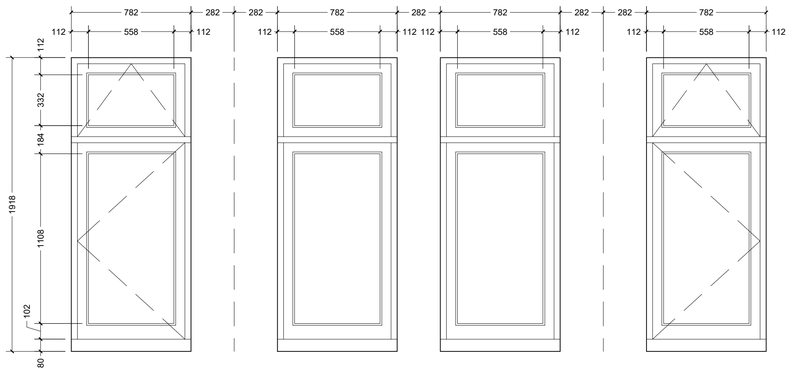

W1 Lounge (splayed bay)

White painted timber frame
White painted timber sill
Double glazed

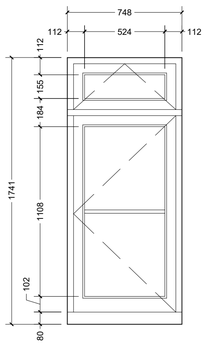

W2 Bathroom

White painted timber frame
White painted timber sill
Double glazed

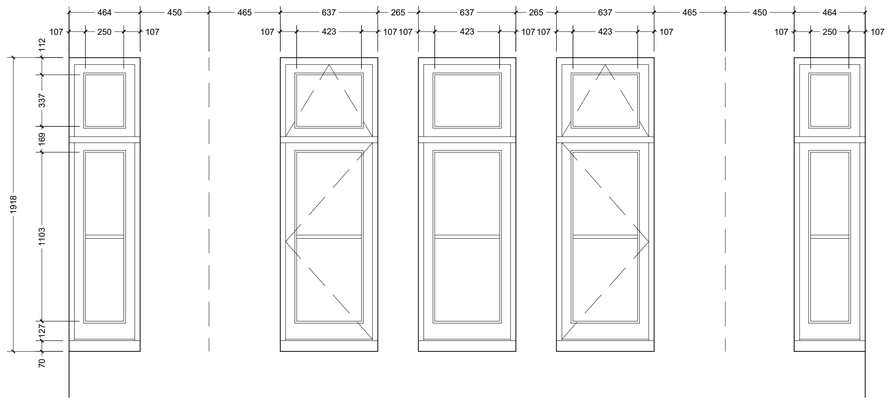

W3 Bedroom (square bay)

White painted timber frame
White painted timber sill
Double glazed

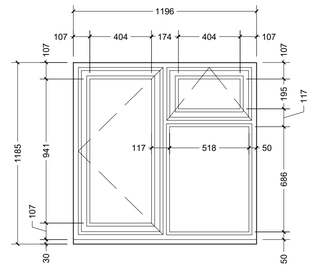

W4 Kitchen

White uPVC frame
White uPVC sill
Double glazed

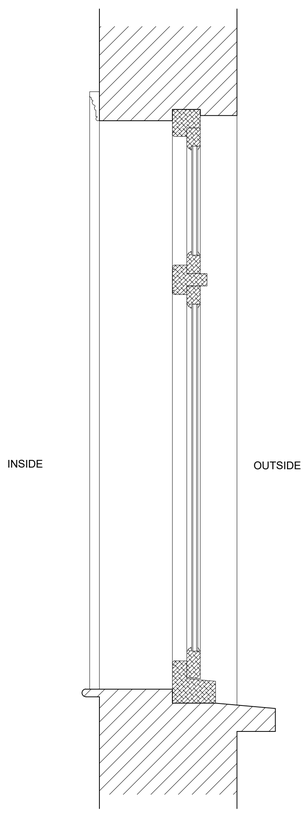

Vertical Section - W1 / W2 / W3
Scale 1:10

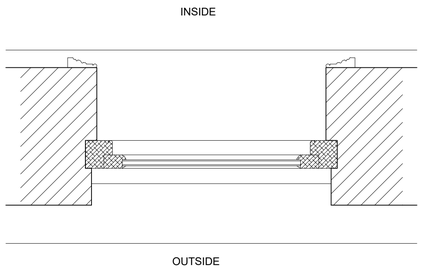

Horizontal Section - W1 / W2 / W3
Scale 1:10

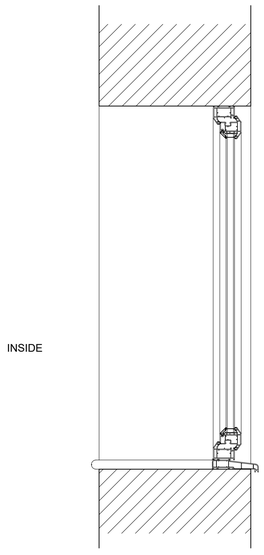

Vertical Section - W4
Scale 1:10

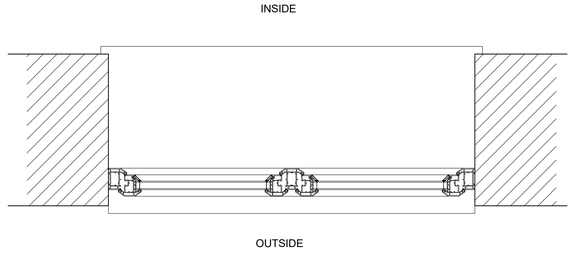

Horizontal Section - W4
Scale 1:10

NOTE:

This drawing is for planning purposes only, and is not to be used for any other purpose. Supplier is to carry out their own measured survey prior to ordering materials.

Requirement for safety glazing and means of escape are to be determined by the supplier.

Rev:	Description:	Date:
-	-	-

HORIZON DESIGN
ARCHITECTURAL TECHNOLOGY

Horizon Design Limited
4 High View
Worthing BN13 3DQ
01903 205868
info@horizon-design.co.uk www.horizon-design.co.uk

Client:
Mr Kuehnel

Project:
Replacement Glazing:
Flat 3
70 Richmond Road
Worthing
West Sussex, BN11 4AF

Drawing title:
Detail Elevations & Sections - Proposed

Scale:
1:20 / 1:10 @ A1

Date: 04.09.23
Drawn: KWF

Drawing number: 3139-02
Revision: -