
Scale
1:200


0 5 10 15 20 25 30 Metres

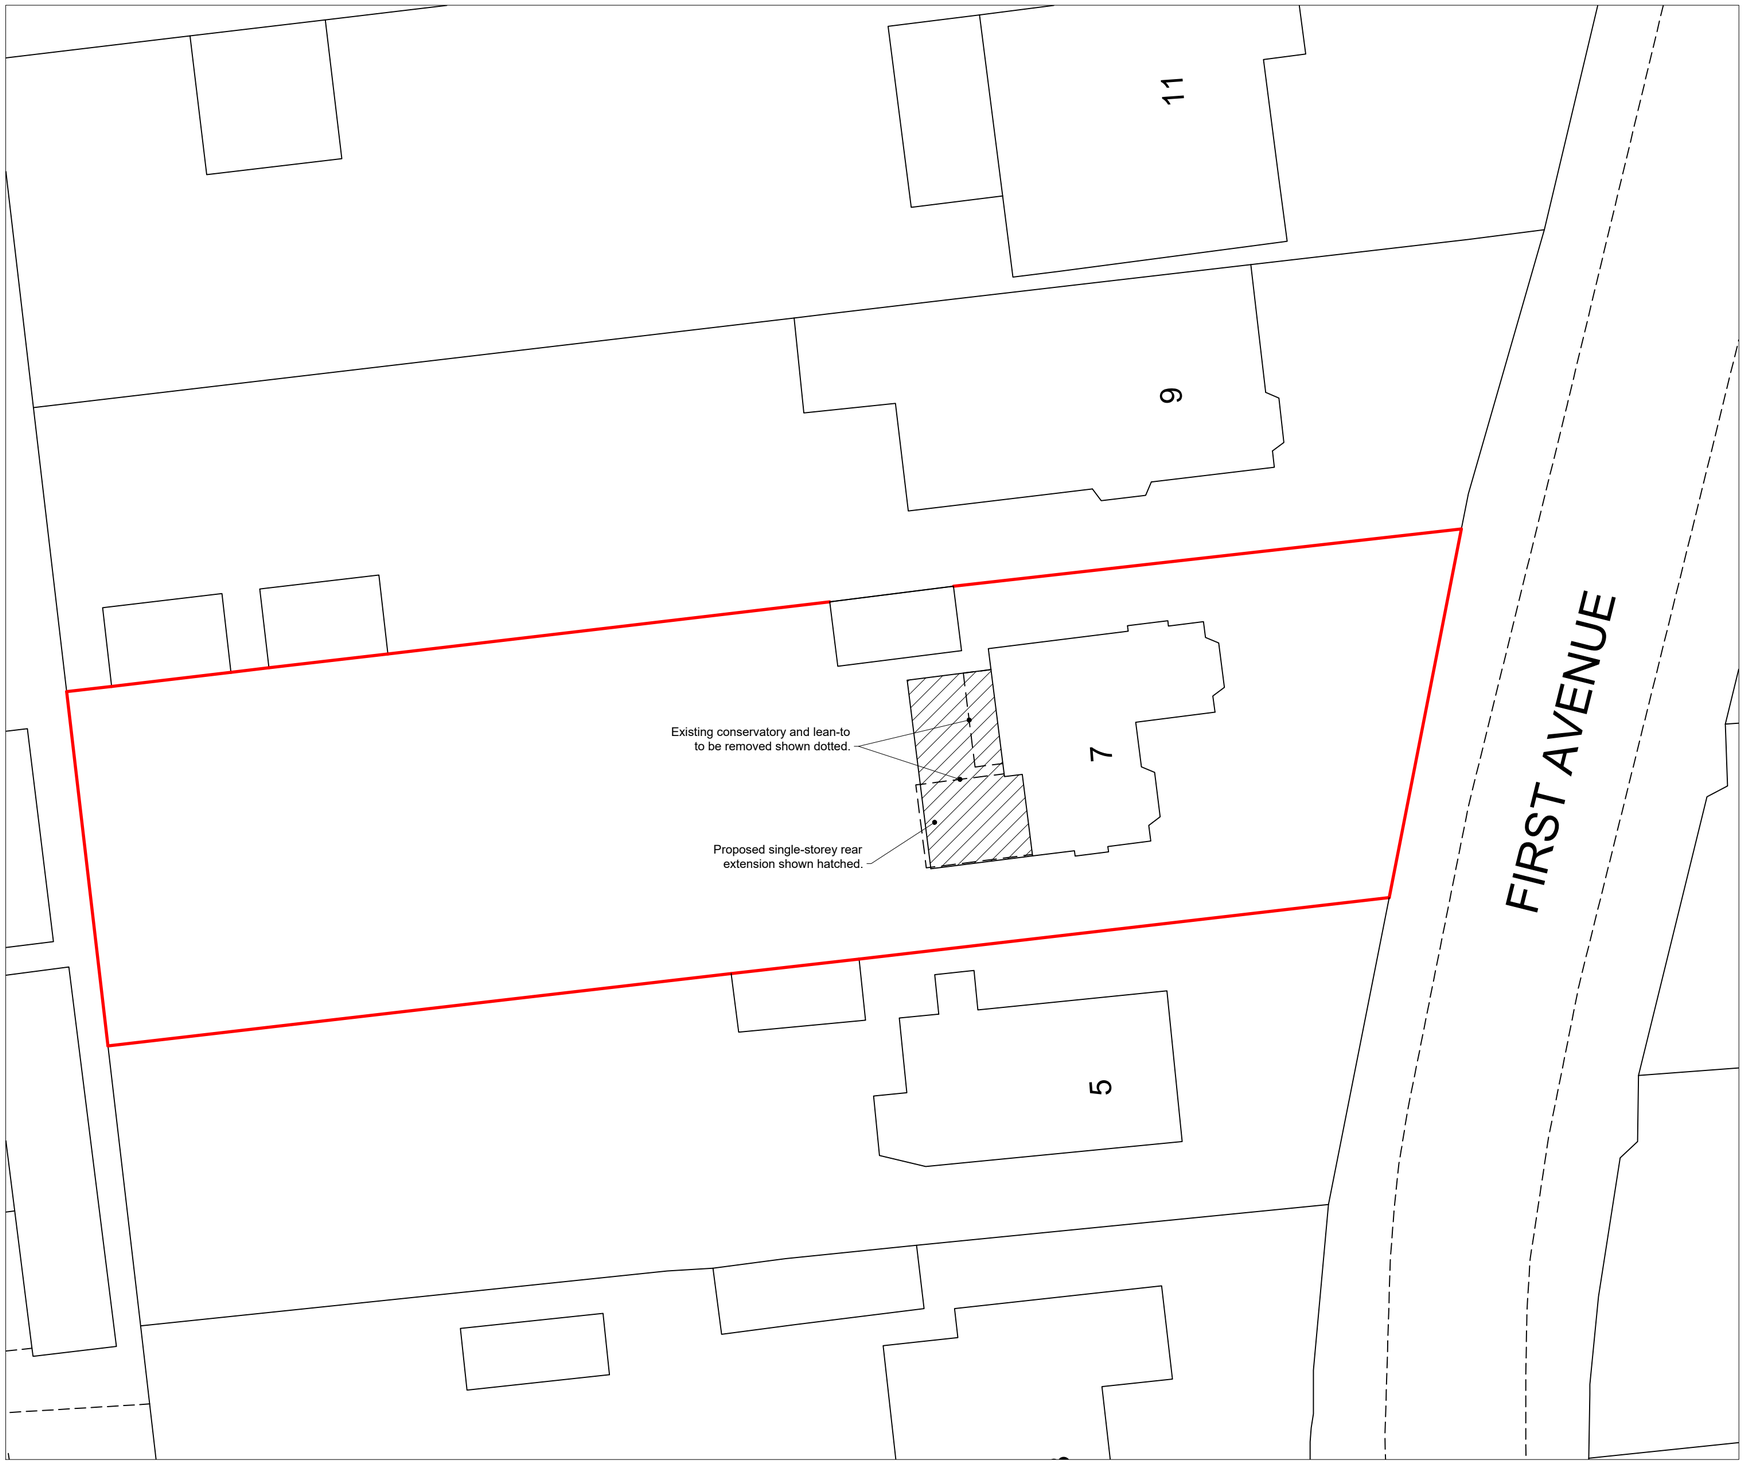

Block Plan
Scale 1:200

Scale
1:1250

0 20 40 60 80 100 Metres

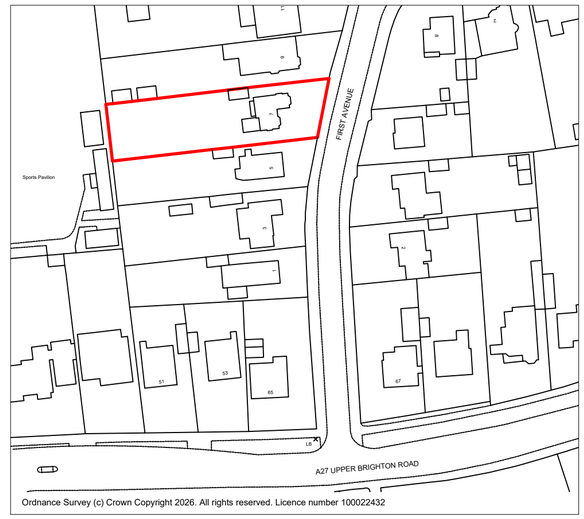

Ordnance Survey (c) Crown Copyright 2026. All rights reserved. Licence number 100022432

Location Plan
Scale 1:1250

N

Rev:	Description:	Date:
A	Proposed side extension removed, extension depth reduced and width increased.	06.11.26

HORIZON DESIGN
ARCHITECTURAL TECHNOLOGY

Horizon Design Limited
4 High View
Worthing BN13 3DQ
01903 205868
info@horizon-design.co.uk www.horizon-design.co.uk

Client:
Mr & Mrs Goreham

Project:
Extension & Alterations to:
7 First Avenue
Worthing
West Sussex
BN14 9NH

Drawing title:
Location & Block Plans.

Scale:
1:200 / 1:1250 @ A2

Date: 28.05.26
Drawn: KWF

Drawing number: 3229-03
Revision: A