
Metres
10 9 8 7 6 5 4 3 2 1 0
Scale 1:100

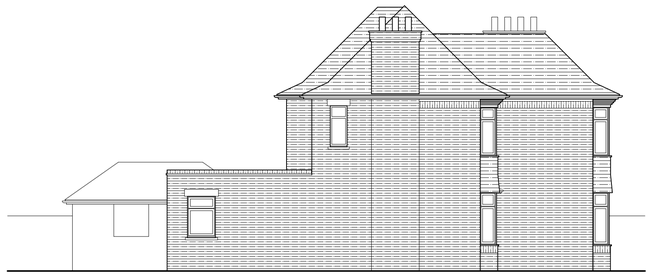

Proposed Side (north) Elevation
Scale 1:100



Proposed Rear (west) Elevation
Scale 1:100



Proposed Side (south) Elevation
Scale 1:100



Proposed Front (east) Elevation
Scale 1:100



Existing Side (north) Elevation
Scale 1:100



Existing Rear (west) Elevation
Scale 1:100



Existing Side (south) Elevation
Scale 1:100



Existing Front (east) Elevation
Scale 1:100

Rev:	Description:	Date:
B	Proposed side extension removed, extension depth reduced and width increased. Internal arrangement and glazing revised.	06.11.26
A	Option 2 selected, extension deepened, side extension roof revised.	20.05.26

HORIZON DESIGN
ARCHITECTURAL TECHNOLOGY

Horizon Design Limited
4 High View
Worthing BN13 3DQ
01903 205868
info@horizon-design.co.uk www.horizon-design.co.uk

Client:
Mr & Mrs Goreham

Project:
Extension & Alterations to:
7 First Avenue
Worthing
West Sussex
BN14 9NH

Drawing title:
Existing & Proposed Elevations

Scale:
1:100 @ A1

Date: 18.03.26
Drawn: KWF

Drawing number: 3229-02
Revision: B