




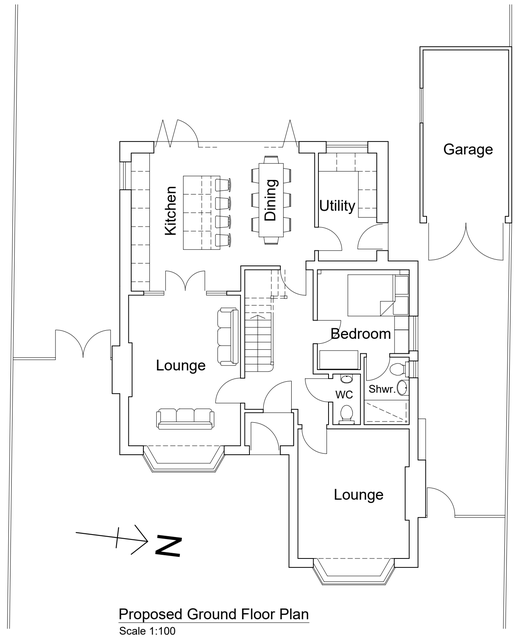


Proposed Ground Floor Plan
Scale 1:100

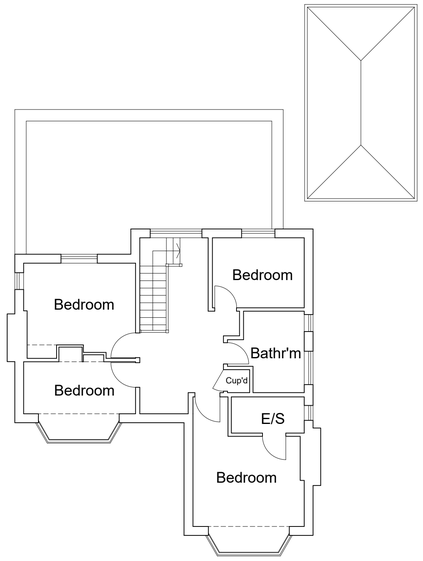


Proposed First Floor Plan
Scale 1:100

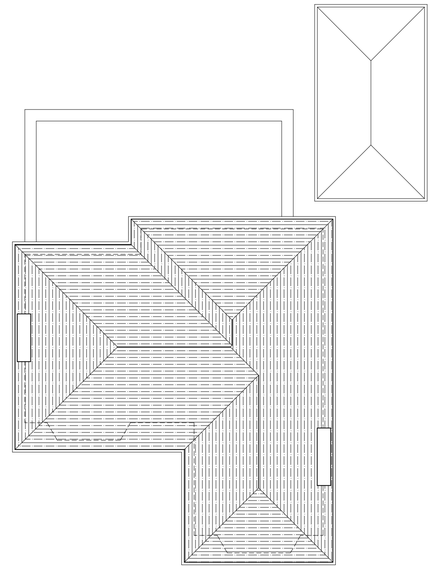


Proposed Roof Plan
Scale 1:100

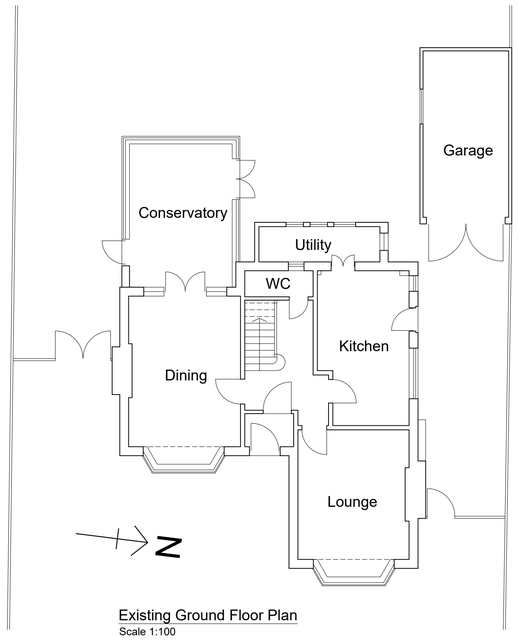

Existing Ground Floor Plan
Scale 1:100

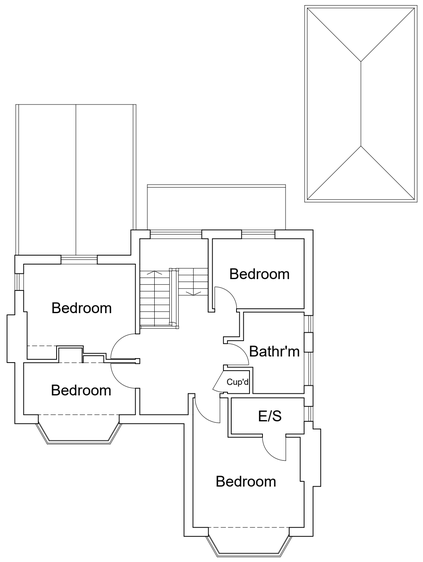

Existing First Floor Plan
Scale 1:100

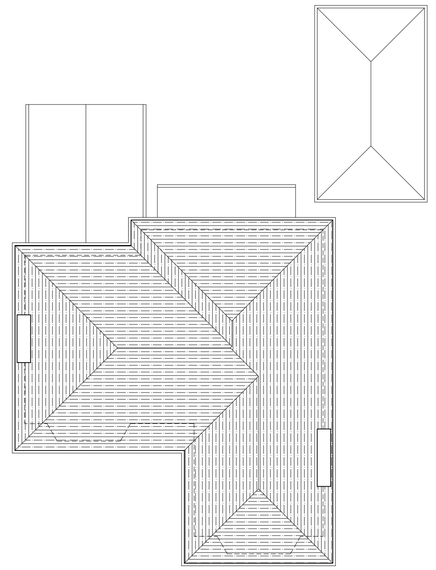

Existing Roof Plan
Scale 1:100

Rev:	Description:	Date:
C	Proposed side extension removed, extension depth reduced and width increased. Internal arrangement and glazing revised.	06.11.26
B	Annexe arrangement revised.	27.07.26
A	Option 2 selected, extension deepened, side extension roof revised.	20.05.26

HORIZON DESIGN
ARCHITECTURAL TECHNOLOGY

Horizon Design Limited
4 High View
Worthing BN13 3DQ
01903 205868
info@horizon-design.co.uk www.horizon-design.co.uk

Client:
Mr & Mrs Goreham

Project:
Extensions & Alterations to:
7 First Avenue
Worthing
West Sussex
BN14 9NH

Drawing title:
Existing & Proposed Floor Plans & Roof Plans.

Scale:
1:100 @ A1

Date:
18.03.26

Drawn:
KWF

Drawing number:
3229-01

Revision:
C