

South Elevation - as proposed

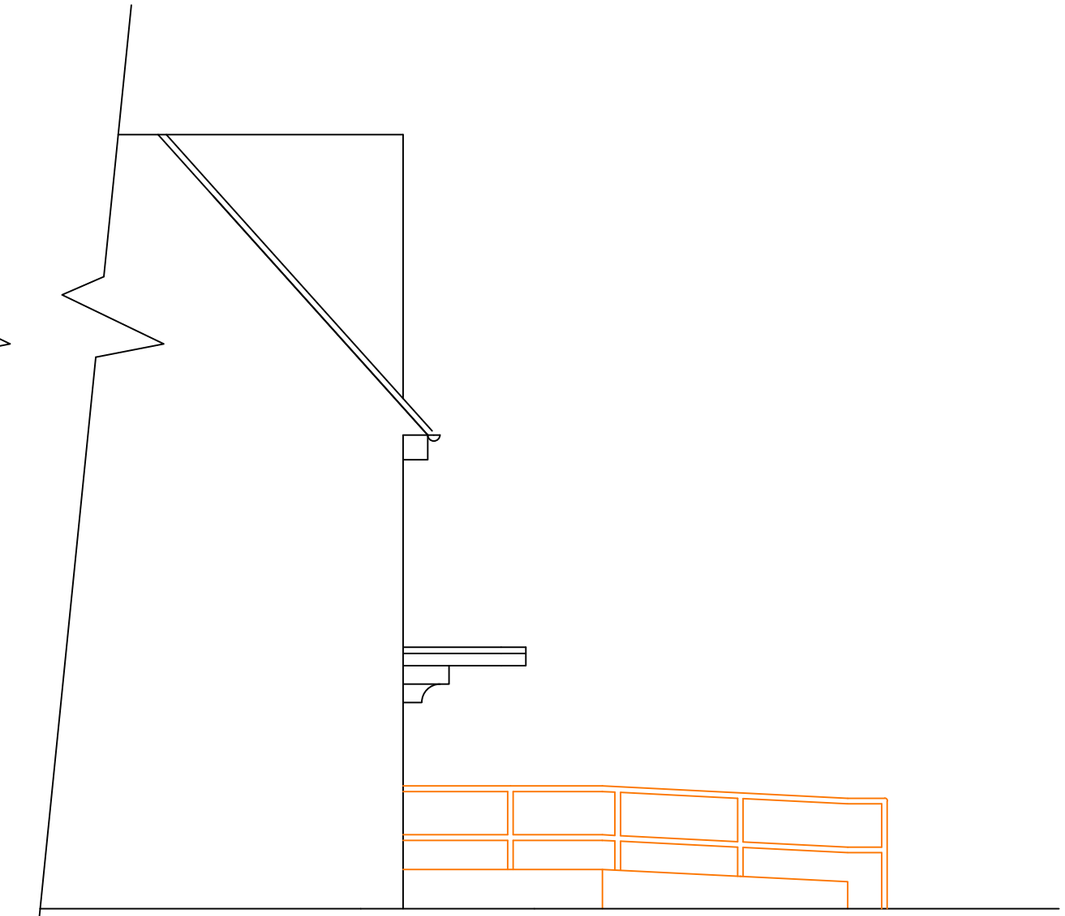

West Elevation - as proposed

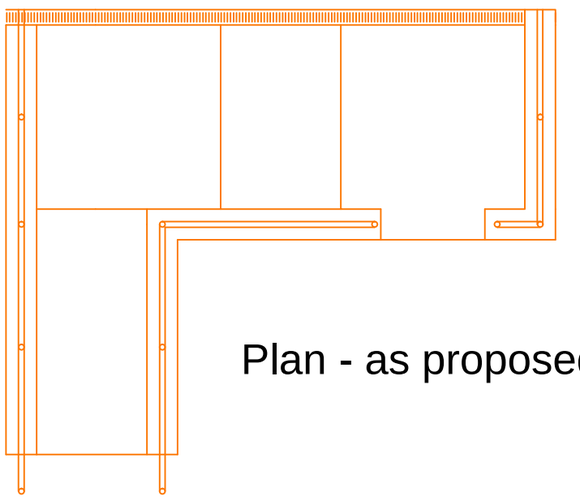

Plan - as proposed

Mrs Kerry Beverton
31 Corbyn Crescent
Shoreham By Sea
BN436PQ

Front Access Alterations

Scale: 1:50
Date: Sept 2017
Drawn: Mike Peckham

031/COR

/04

0 50 100

ADUR & WORTHING HOME IMPROVEMENT ASSISTANCE
ADUR & WORTHING COUNCILS
PORTLAND HOUSE
RICHMOND ROAD
WORTHING
BN11 1HS