
Copyright (c) 2024

NOTE:
The contractor is to check all site dimensions and levels before work starts and report any discrepancies.

This drawing must be read with and checked against all structural and other specialist drawings, specifications and bills of quantities. Report any discrepancies.


The contractor is to comply with all current British Standards and Building Regulations whether or not specifically stated on these drawings.

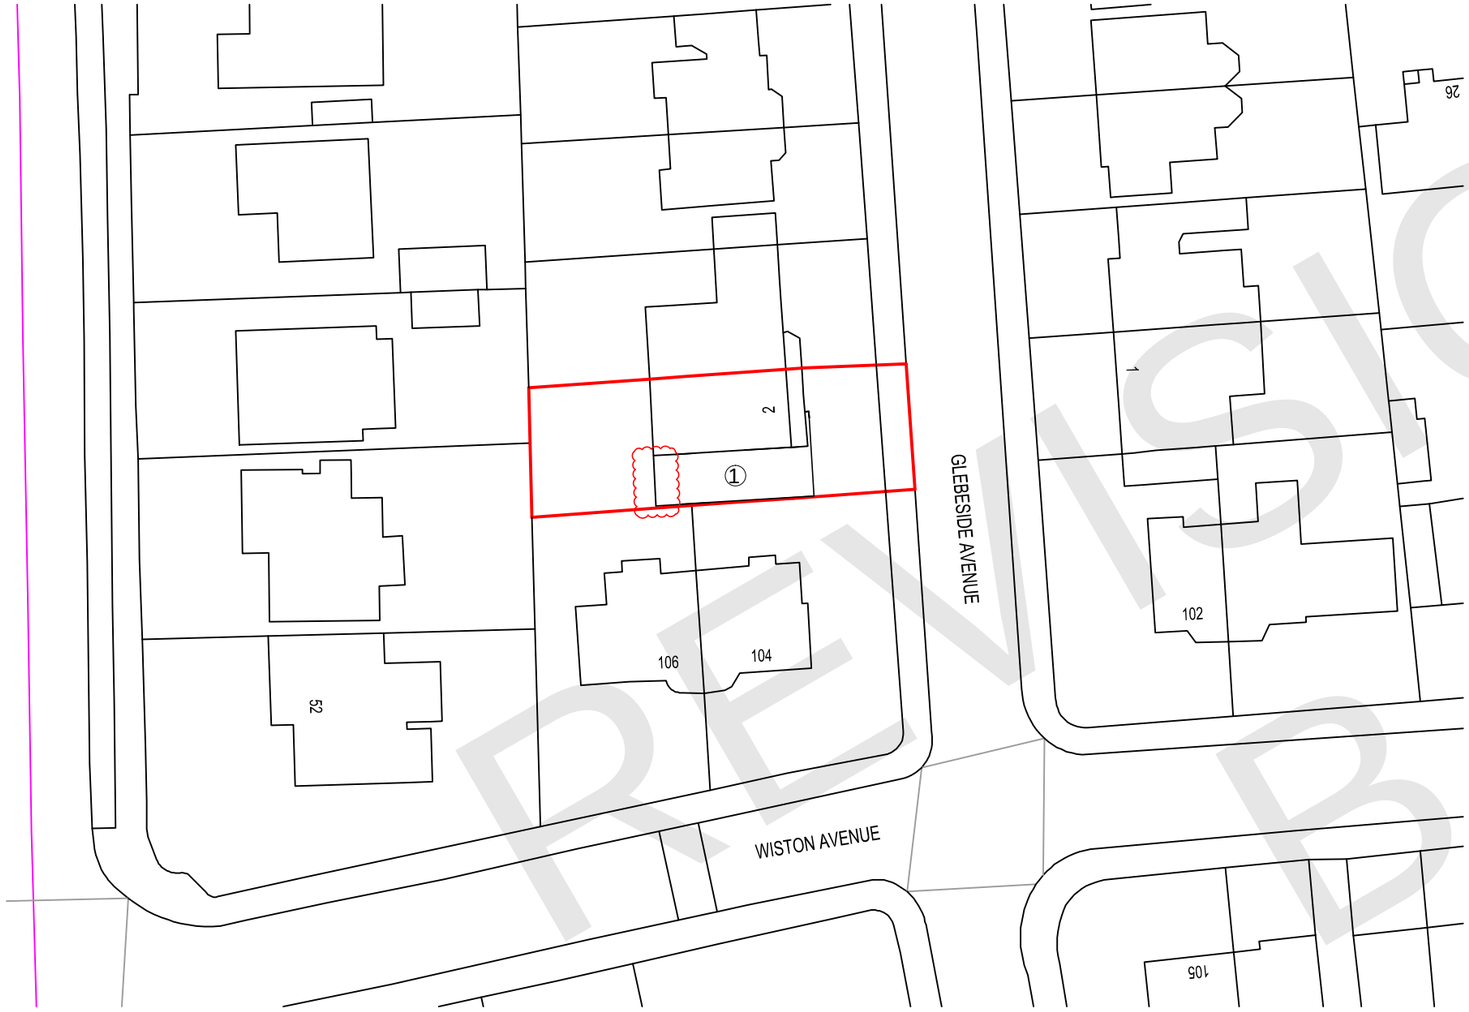

REVISION B

① Proposed guest accommodation and replacement garage

② Existing garage to be removed

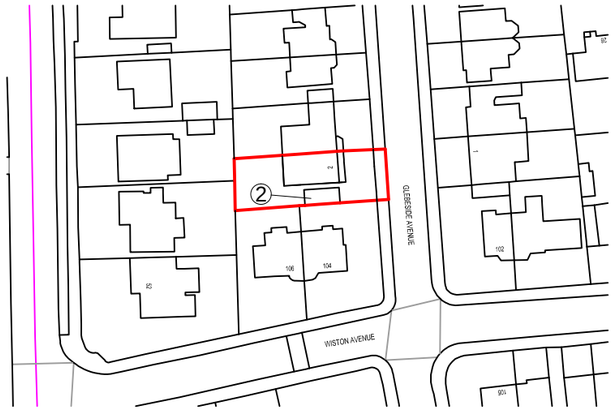

Mapping contents © Crown copyright and database rights 2024 Ordnance Survey 100035207

Location Plan 1:1250

10m 20m 30m 40m 50m

1:1250 Scale Bar

10m 20m 30m 40m

1:500 Scale Bar

Mapping contents © Crown copyright and database rights 2024 Ordnance Survey 100035207

Block Plan 1:500

Rev.	Date	Description	By
B	Aug '24	Revised for Planning	
A	July '24	Revised for Planning	-

Client: Mr and Mrs Colwood	Drawing Title: Location Plan & Block Plan	Copyright (c) 2024 of: Sussex Architectural Services, Wicket View, Cuckfield Lane, Warninglid, West Sussex, Telephone: (01444) 461720, e: info@sussexarchitecturalservices.co.uk, w: www.sussexarchitecturalservices.co.uk	Scale: 1:1250 1:500 @ A3	Drawing Number: 24-110-Loc B
Project: 2 Glebeside Avenue Worthing			Date: May 2024	
			Drawn: -	