
Copyright (c) 2024

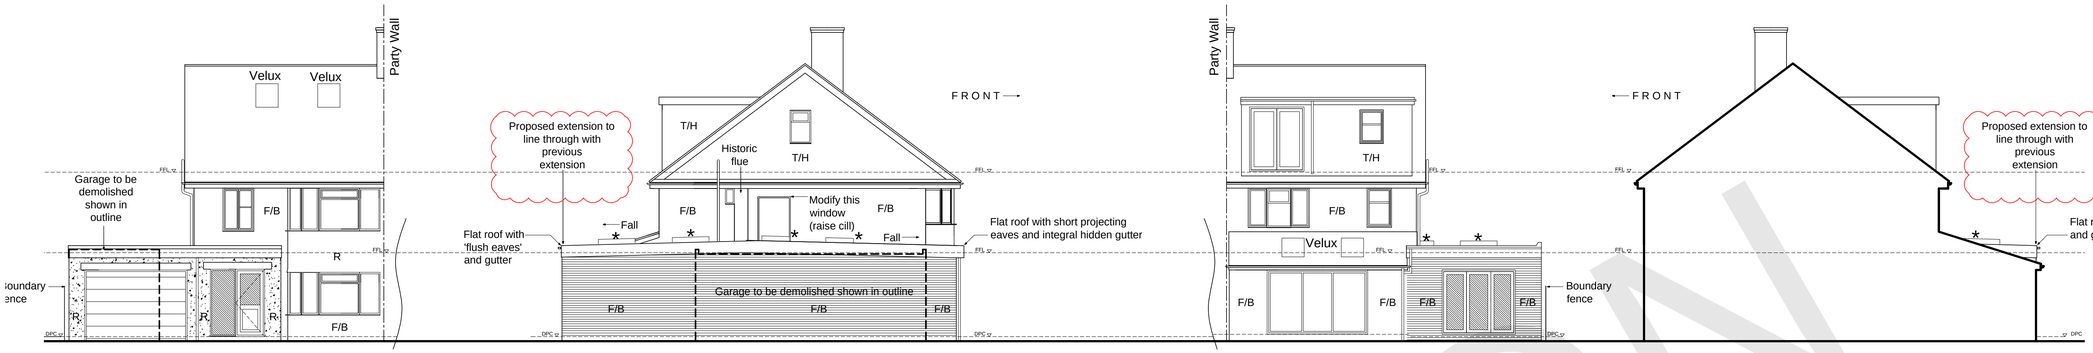

East Elevation 1:100

South Elevation 1:100

West Elevation 1:100


North Elevation 1:100

NOTE:
The contractor is to check all site dimensions and levels before work starts. Report any discrepancies.


This drawing must be read with and checked against all structural and other specialist drawings, specifications and bills of quantities. Report any discrepancies.

The contractor is to comply with all current British Standards and Building Regulations whether or not specifically stated on these drawings.


This drawing has been produced for Mr and Mrs Colwood and is intended as part of 'PLANNING STAGE' and is not intended for use by any other person or for any other purpose.

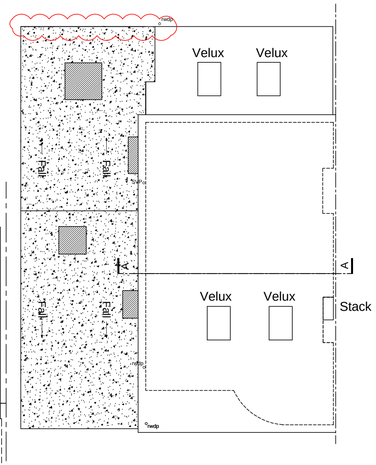


Roof Plan 1:100

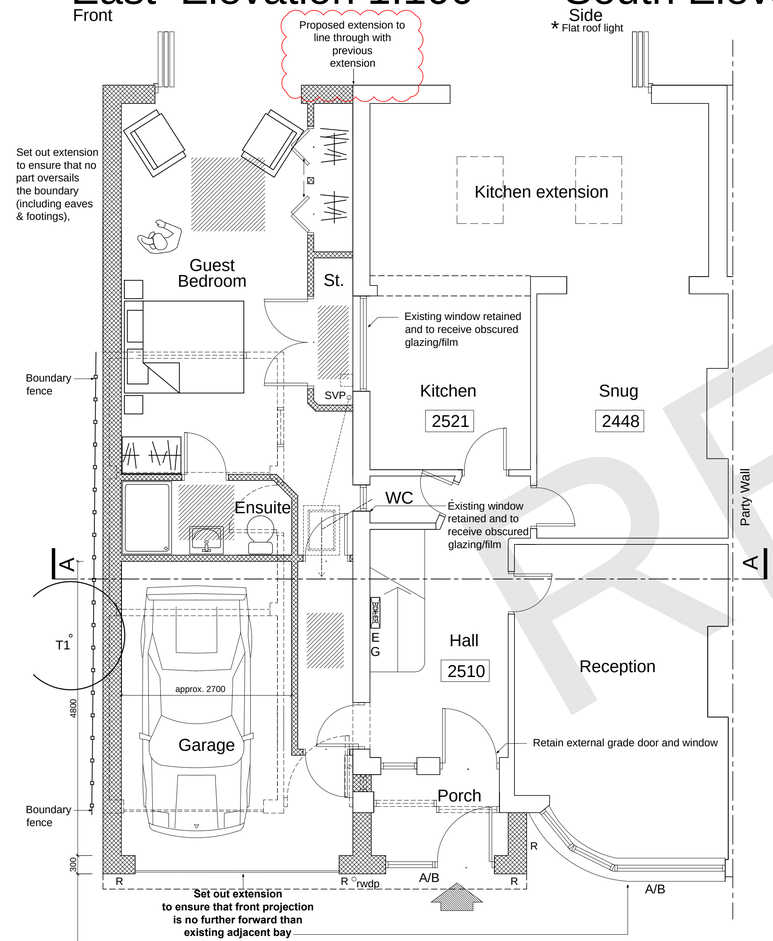

Ground Floor Plan 1:50

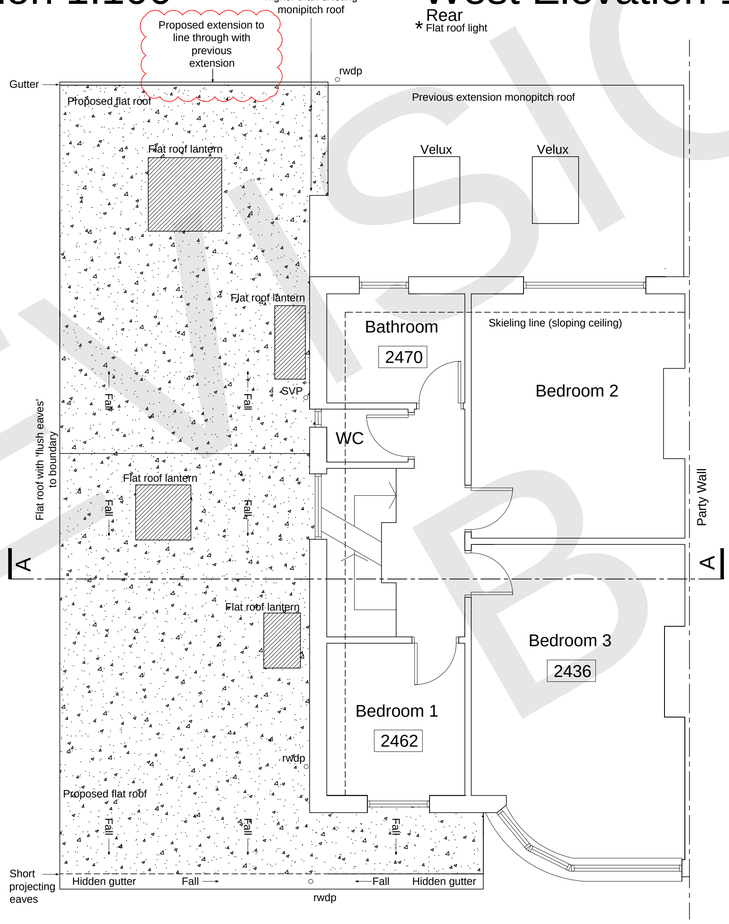

1st Floor Plan 1:50

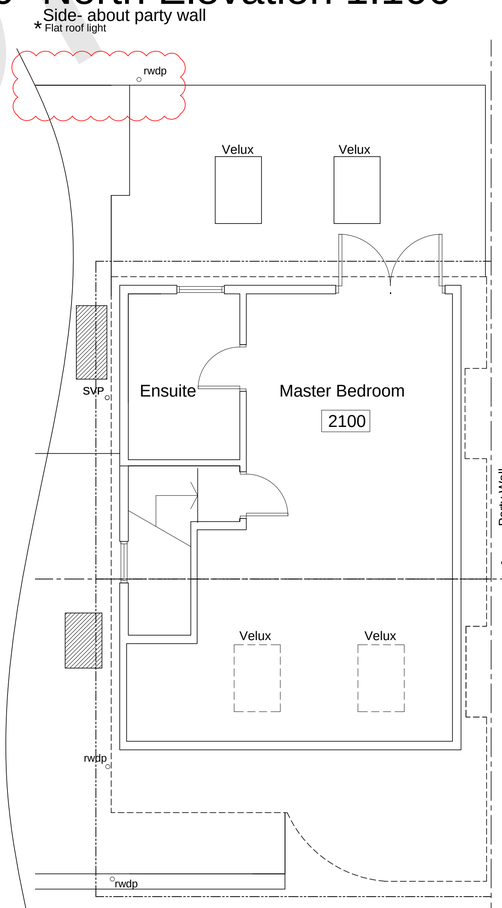

2nd Floor Plan 1:50

Materials Key:

R - Render
T/H - Tile hung
F/B - Face brick

Proposed walls on plan

A/B Air brick

E & G Electricity and Gas meters

BOILER External boiler and flue

2620 Floor to ceiling spot heights

Items shown dashed to be removed

Trees

T1 - Species tbc ???

BOILER Existing boiler to remain in current location subject to confirmation from heating engineer

Roof light over

1m 2m 3m 4m 5m
1:100 Scale Bar

1m 2m 3m 4m 5m
1:50 Scale Bar

FOR PLANNING STAGE ONLY

Rev.	Date	Description	By
B	Aug '24	Revised for Planning	-
A	July '24	Revised for Planning	-

Client
Mr and Mrs Colwood

Project
Alterations To:
2 Glebeside Avenue
Worthing

Drawing Title
Plans and Elevations as Proposed

Copyright (c) 2024 of:
Sussex Architectural Services
Wicket View
Cuckfield Lane
Warninglid
West Sussex
Tel:(01444) 461720
Email: info@sussexarchitecturalservices.co.uk

Scale 1:100, 1:50 @ A1
Date April 2024
Drawn -
Drawing Number 24-110 05 B

REVISION