CDM 2015 Health & Safety Information:

This information relates only to 'Significant Hazards' identified on this drawing and is to be read in conjunction with the Designer's Hazard Register.



1 Existing Site Block Plan

SCALE 1:500

0 5m 10m 15m 20m 25m 30m 35m

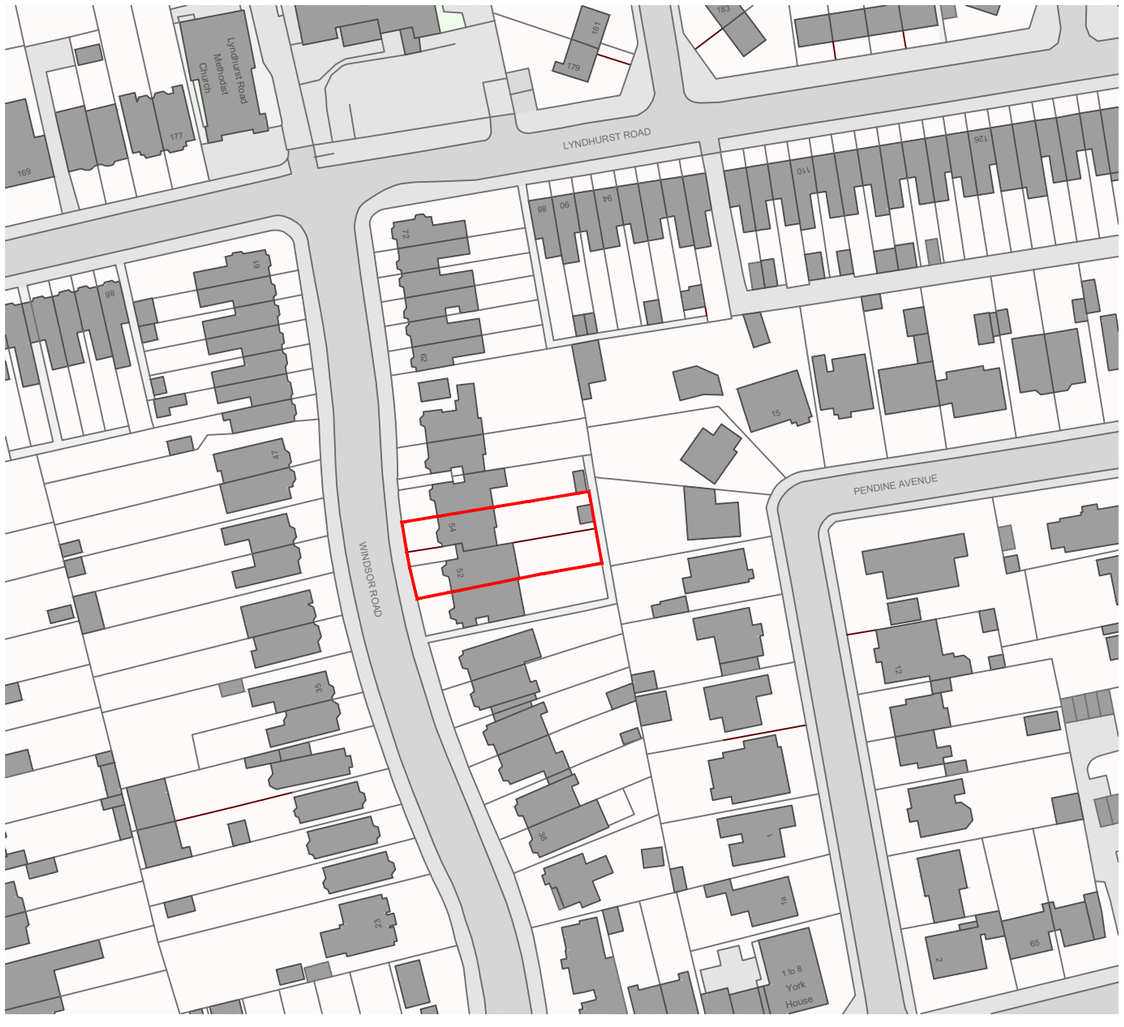

2 Site Location Plan

SCALE 1:1250

0 20m 40m 60m 80m

N

Client's Name: Red Balloon Charity

Job Title: Garden Room

Drawing Title: Existing Site Block Plan & Site Location Plan

Scale: SCALE VARIES

Drawn: NY | Checked: | Date: 29.07.24

Job No: P2166 | Drawing No: 0001 | Rev: -

Status: APPROVAL

Rev Date Revision Details Dr Ch

London: 76 Great Suffolk Street, London, SE1 0BL
T 0207 928 2773 E london@ecearchitecture.com
Sussex:
Bristol:
ECE Architecture
www.ecearchitecture.com

CAD Plot date: 29/07/2024 - 15:31:00 p2166-pl-0001 site location plan.dwg

© ECE Architecture Limited. No dimensions to be scaled from drawing except for the purposes of Planning Applications. The contractor should check all dimensions on site. It is the contractors responsibility to ensure compliance with Building Regulations.