

North Elevation - Ham Road

1 : 100

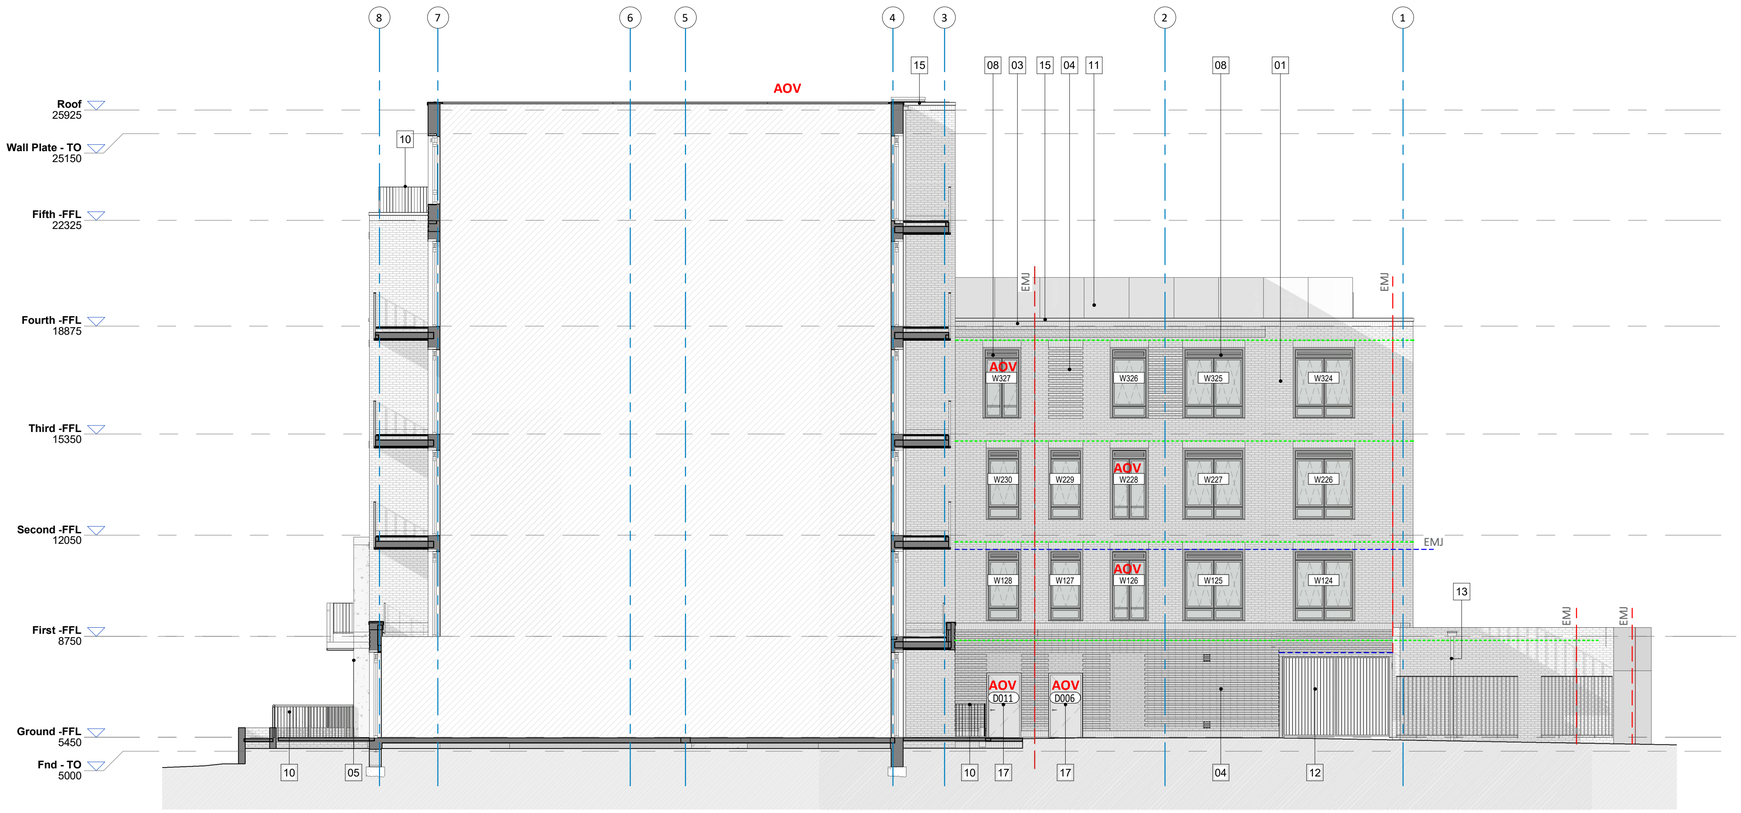

North Rear Elevation

1 : 100

Notes

Do not scale from this drawing. All dimensions to be verified by the contractor on site.

Note: For bed joints, mansory support and wind post Locations also refer to Structural Engineers Drawing number RL51001-RDG-XX-XX-SK-S-2015.

Key:

01 BRICK 01 Ligther tone - Culford Mixture

02 BRICK 02 Darker tone - Bowland Grey

03 Soldier coursing

04 Corbelled coursing Projecting 15mm

05 Precast concrete Portico

06 Glazed porcelain tile - Brick size 50% green & 50% blue

07 Cobble with brickwork surround to match Brickwork - Brick 01- Lighter tone- Culford Mixture

08 Composite window frames with PPC aluminium reveals and louvred spandrel panel above - RAL 7035 Light grey

09 Main entrance door - Glazed - PPC metal - RAL 7035 Ligth grey

10 Vertical PPC metal railings - RAL 7035 Ligth grey

11 Patterned perforated metal balustrade panel with PPC finish to minimize overlooking on South elevation,1250mm above FFL- RAL 7035 Light.
(reference detail drawing RL51001-CAL-00-ZZ-DT-A-0520)

12 Vertical metal railings car park gate - RAL 7035 Ligth grey

13 Square section downpipe and square hopper -PPC Aluminium - RAL 7035 Ligth grey

14 PPC metal frame pergola - RAL 7035 Light Grey

15 Metal coping - RAL 7035 Light Grey

16 External louvred door- PPC RAL 7035 Light Grey

17 External Door - PPC RAL 7035 Light Grey

18 Recessed Brick

19 Roof access hatch

*Position of RWP pending

Legend

Mansory support locations + Horizontal Expansion joint - EMJ

Expansion joint location - EMJ

Non Combustible Cavity Tray

AOV Automatic opening vent

Key Plan

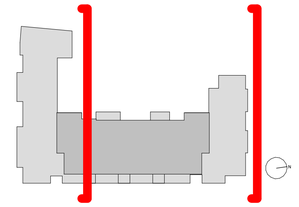

1 : 100@A1 North Point

Rev	Description	Date	Init	Chkd
P10	Bin store door update	10.05.23	DAM	KA
P09	Balcony types identification	30.03.23	DAM	
P08	Louvres to plant rooms and refuse stores	16.03.23	DAM	
P07	RAL number amended as client request	25.01.23	DAM	
P06	AOV's revision	14.11.22	NF	KH
P05	AOV and Cobbles reference revised. Inlet dry riser in accordance with M&E	29.07.22	DAM	KH
P04	Incorporation/coordination of comments by various parties	01.07.22	DAM	KH
P03	EMJ, windows aligning & Tags	17.06.22	DAM	KH
P02	AOV indicated as instructed by client.	25.05.22	PDH	SS
P01	Preliminary Issue	23.12.21	DAM	SS

Project

The Mannings, Shoreham-By-Sea

Title

GA Elevation - North Elevation

Client: Real LSE Ltd

Status: Preliminary

Date: 23/12/21

Drawn By: DAM

Checked By: SS

Project No.: RL51001

Drawing No.: RL51001- CAL- 00- XX-EL- A-0300

Revision: P10

calfordseaden

St John's House 1a Knoll Rise Orpington Kent BR6 0JX

01689 888222 orpington@calfordseaden.com calfordseaden.com

calfordseaden LLP is a Limited Liability Partnership Registered in England & Wales number OC315838

LONDON ▮ BIRMINGHAM ▮ CAMBRIDGE ▮ KENT ▮ ESSEX ▮ HAMPSHIRE