A3 PAPER SIZE

0m 1m 2m 3m 4m 5m 6m 7m 8m 9m 10m

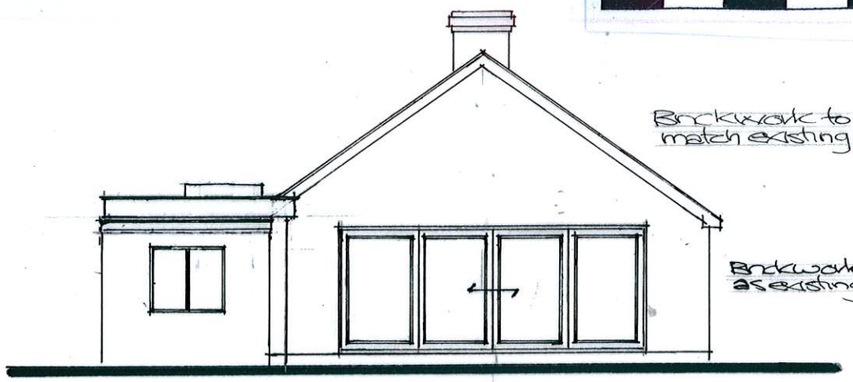

South Elevation

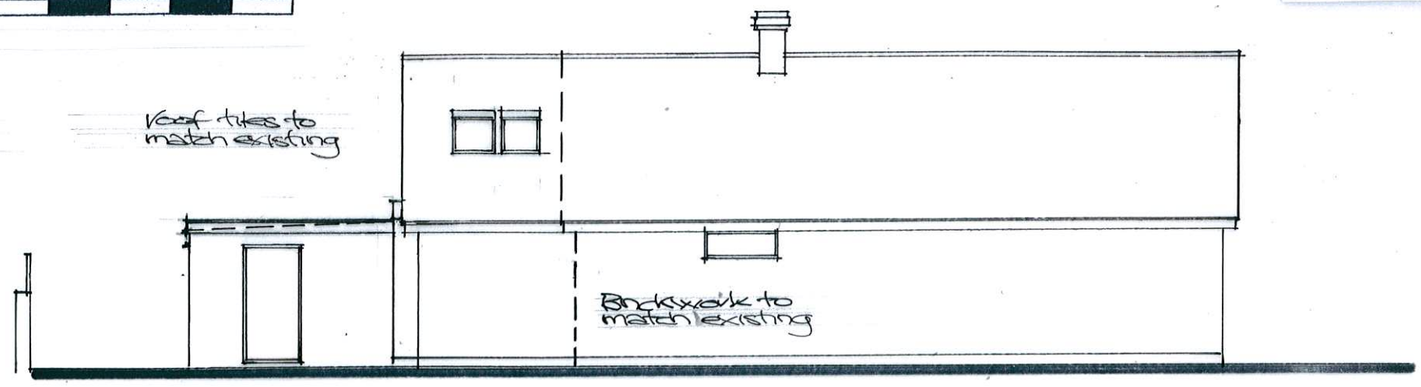

East Elevation

Proposed Elevations - scale: 1/100

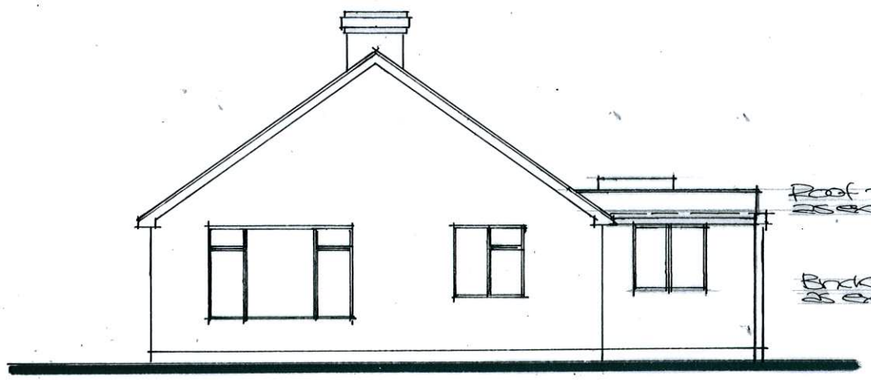

North Elevation

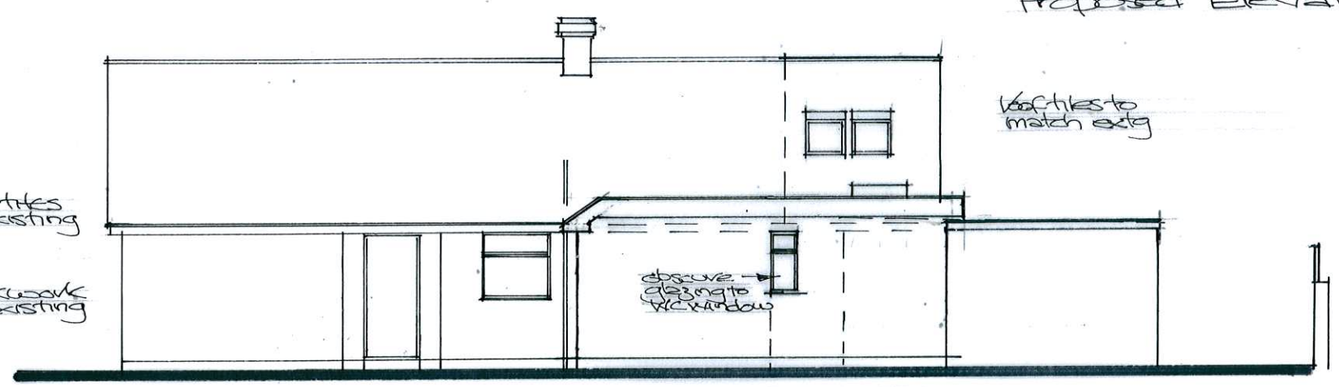

West Elevation



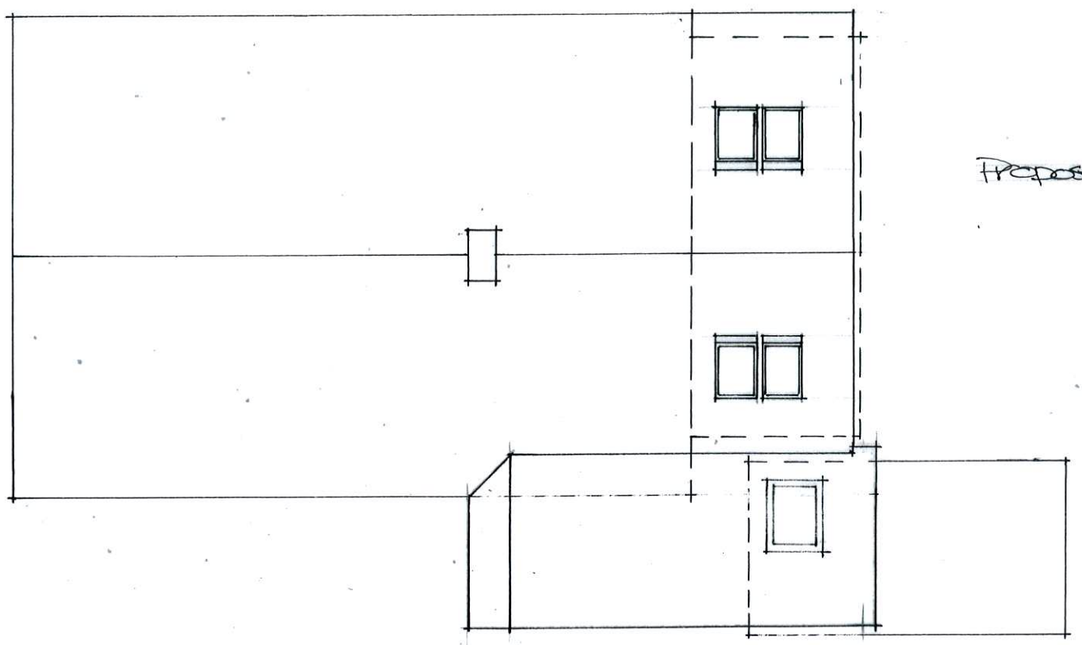

Proposed Roof Plan - scale: 1/100

48 INGLESIDE CRESCENT
LANCING
WEST SUSSEX BN15 8EW

Paul Trussler
44 Firle Road
Lancing
West Sussex
BN15 0NZ

Drawing No. 223/48/4 A