
Sketch : 2 Hastings Road

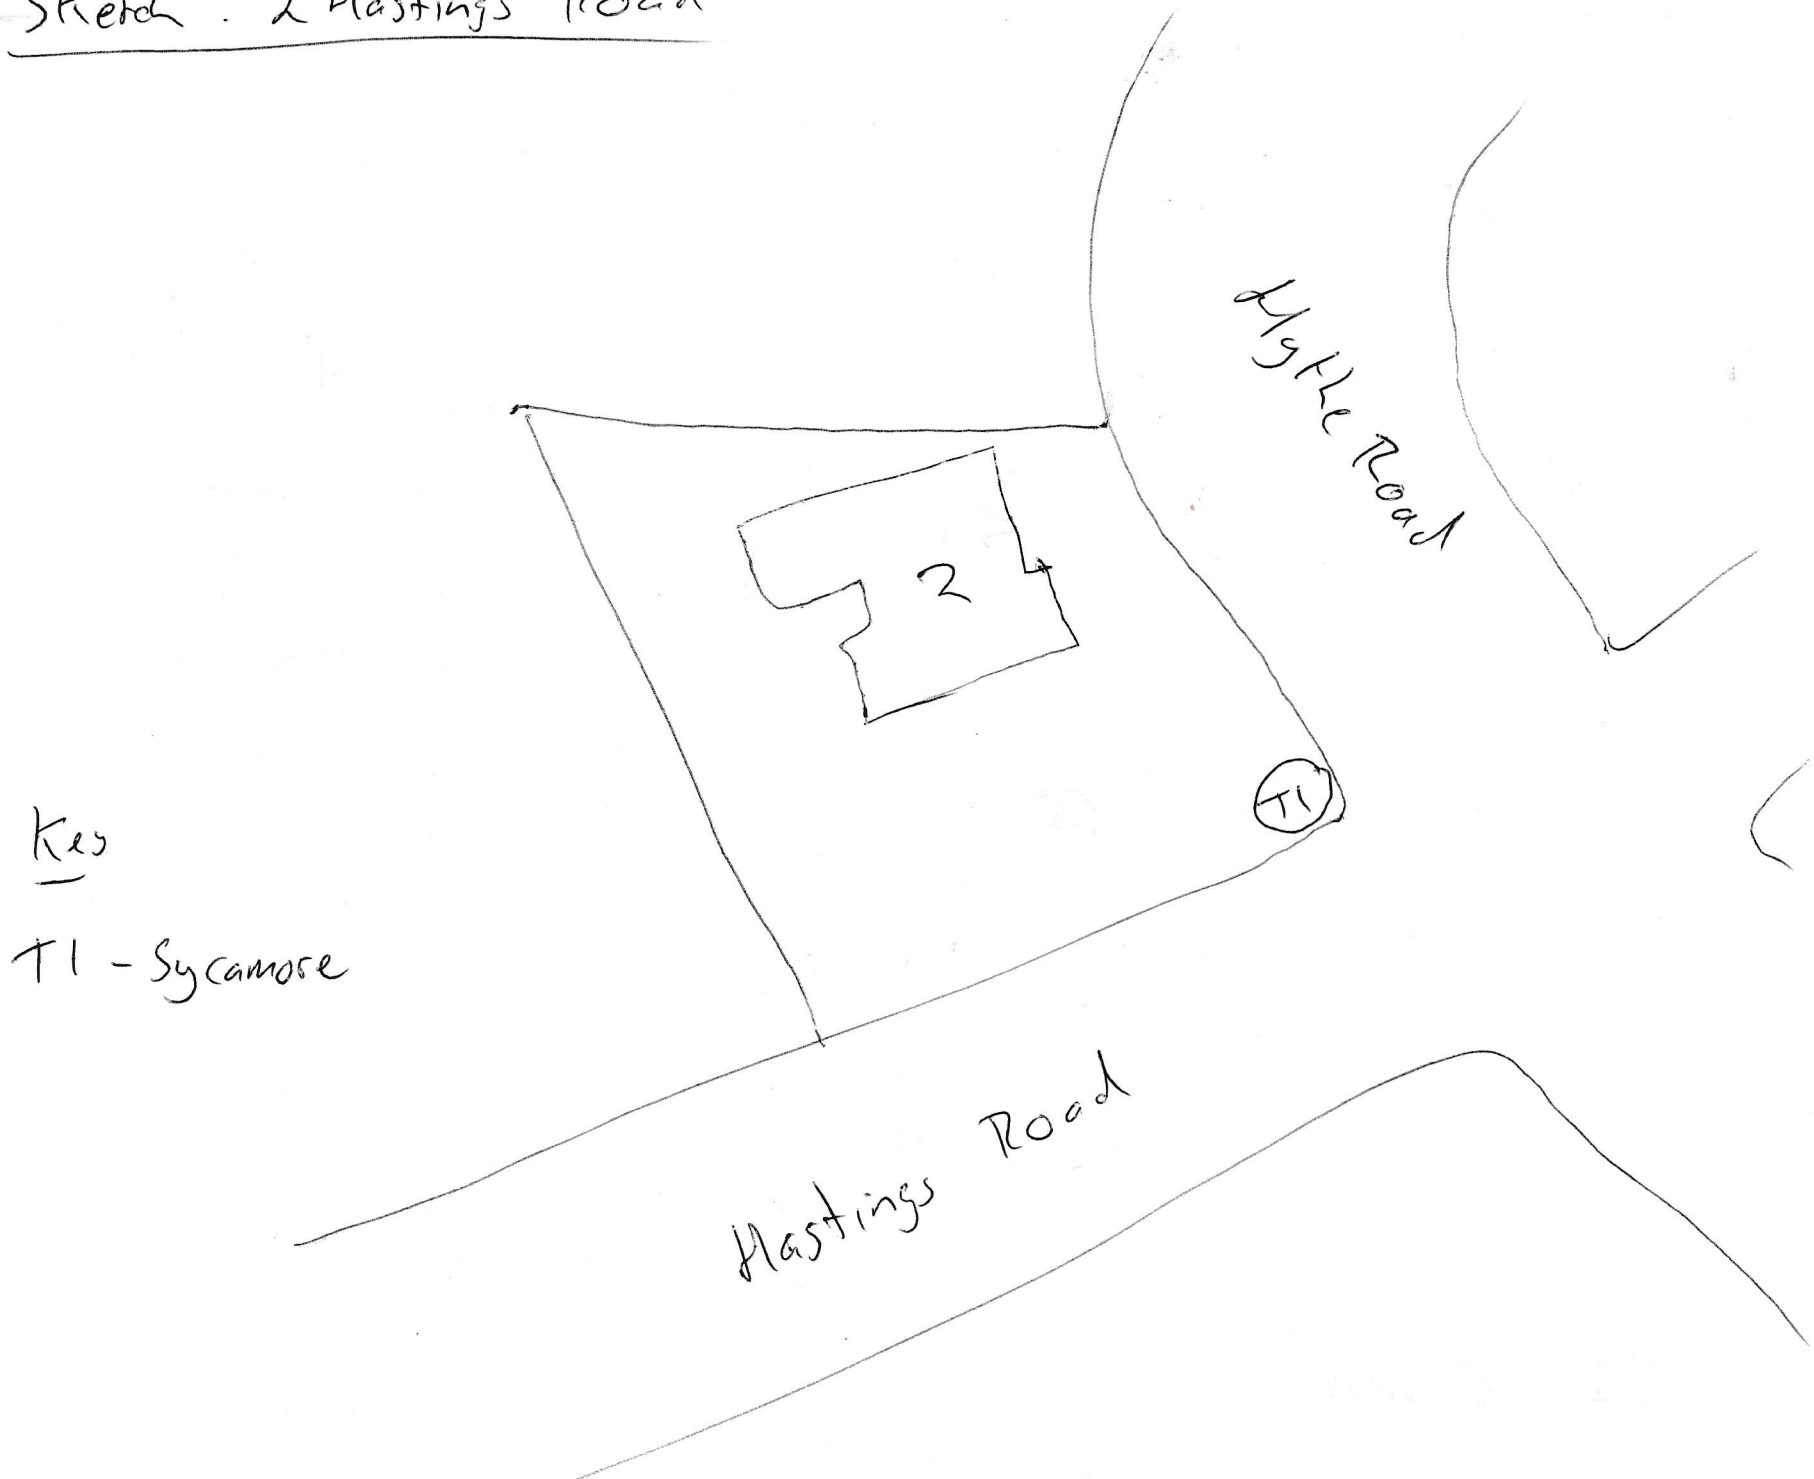

Key

T1 - Sycamore