Block Plan

1:500

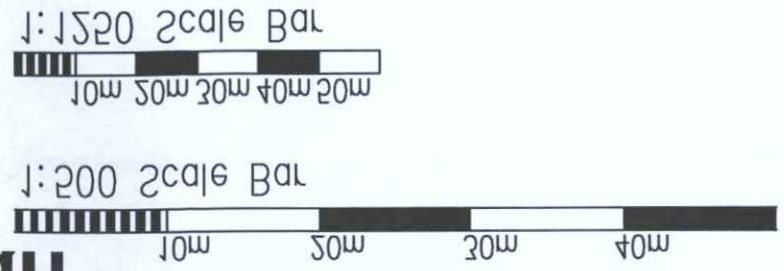

Copyright of:
RJA Planning & Building Consultants Ltd.
1st Floor, 10 High Street
Shoreham-By-Sea
West Sussex
BN43 5DA
Tel: 01273 467297
Mob: 07971372739
Email: rex@rjapbc.co.uk

Project:
143 Middle Road
Shoreham-By-Sea

Title:
Location & Block Plans

Client:
Mr & Mrs Mahdi

Scale:
1:500, 1:1250

Date:

Drawn:
rex

Drg. No. 15549-Loc

Rev'n A

Location Plan

1:1250

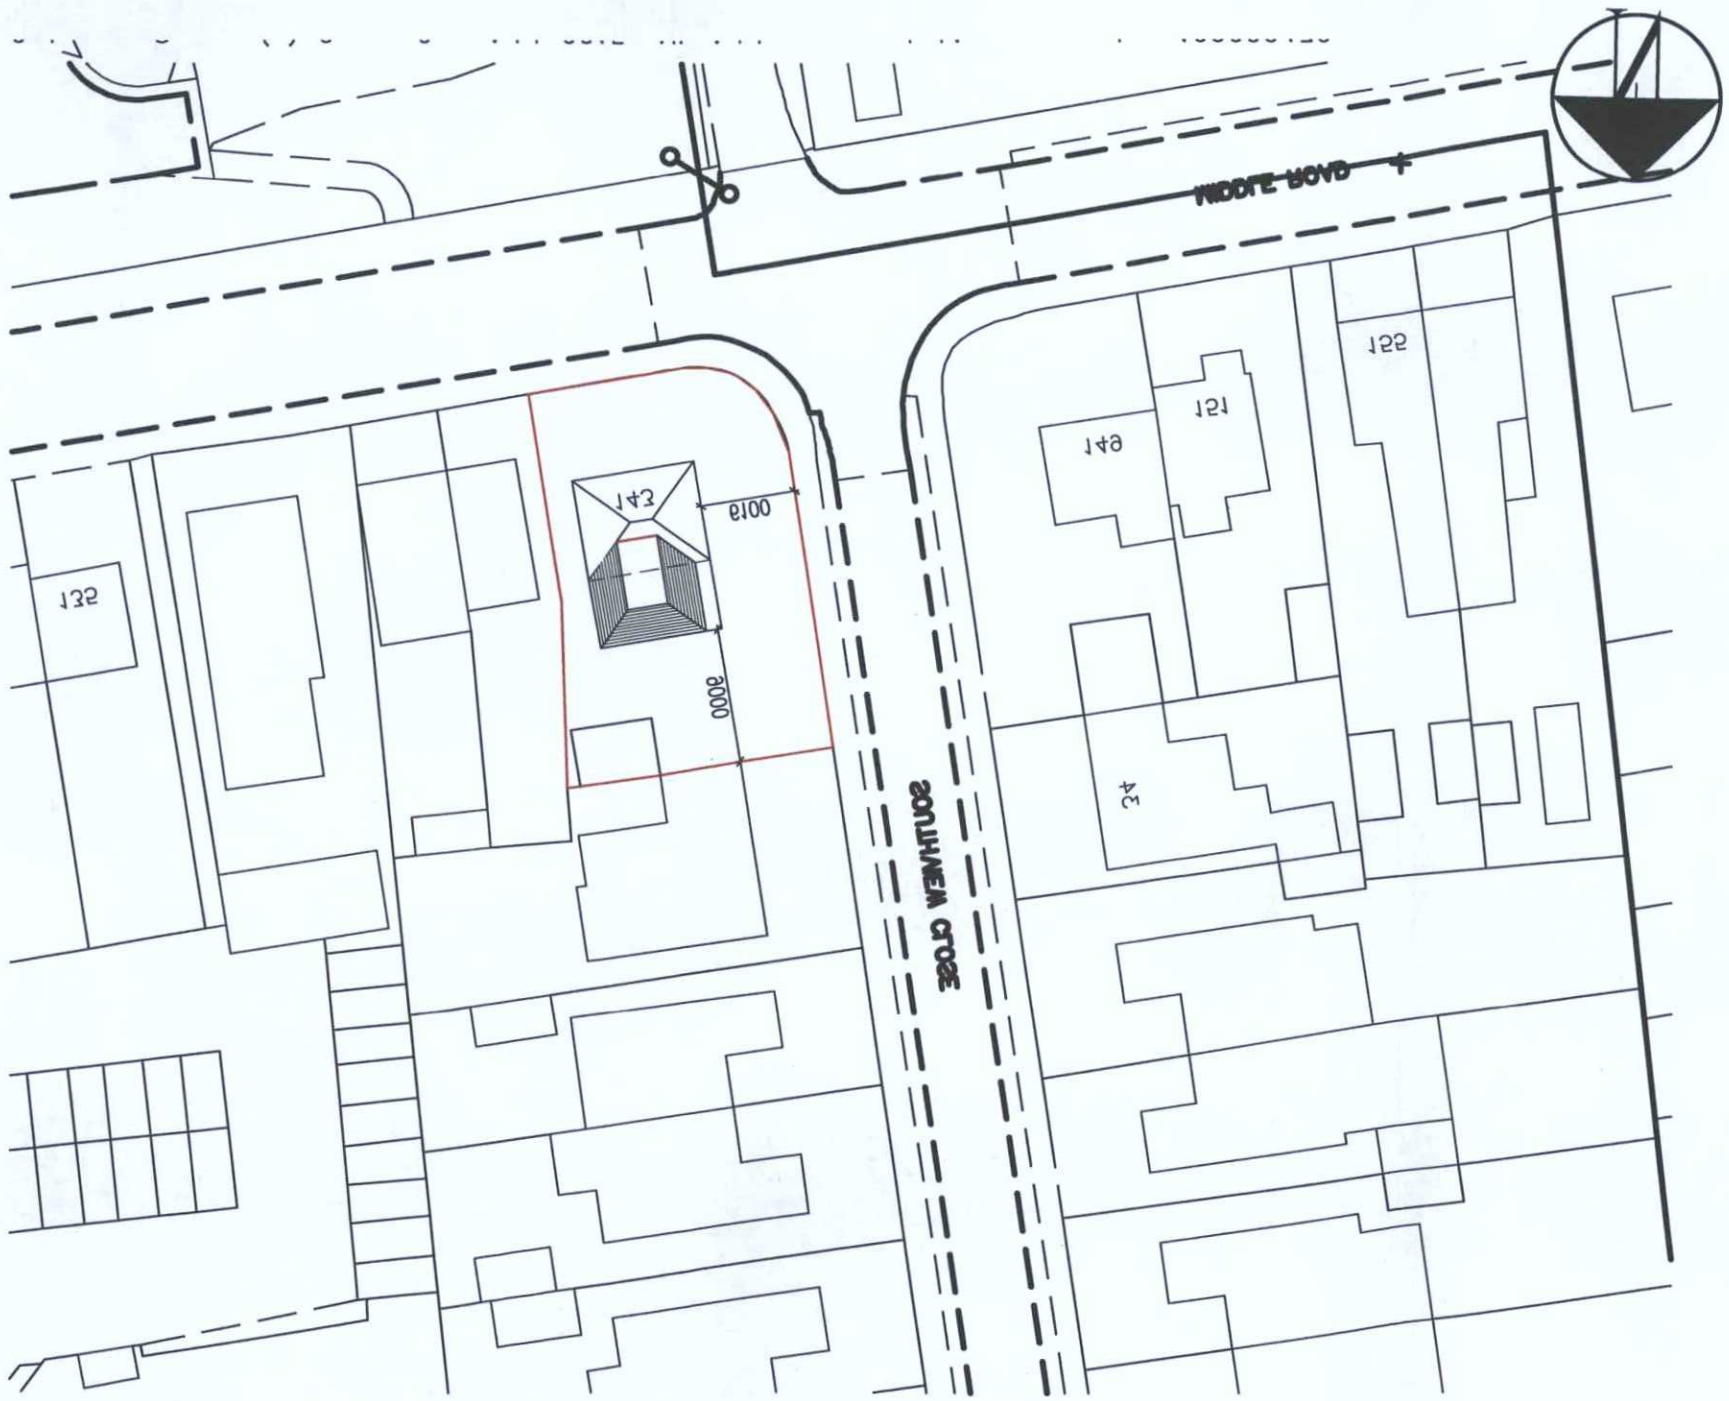

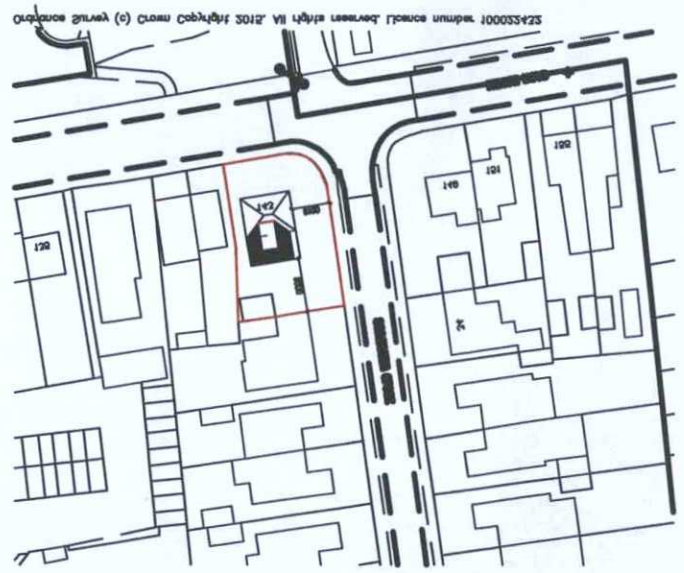

ADUR & WORTHING
PLANNING SERVICES
PLAN AWDM 0472/17
DATE 23 MAR 2017
VALID