

1 Concrete paving to access road and footways
2 Product: Marshall - Tegula - Staggered bond
Colour: Charcoal
Size: 160/120 x 160 x 80mm



3 Concrete paving to residential entrances
Product: Marshalls - Tegula - Staggered bond
Colour: Traditional
Size: 60 x 120 x 60mm



4 Concrete paving to driveways
Product: Marshalls - Priora permeable - Staggered bond
Colour: Traditional
Size: 160x160x60mm,160x120x60mm, 240x160x60mm



5 Concrete paving to footpath - Herringbone
Colour: Charcoal
Size: 200 x 100 x 80mm



6 Concrete paving to patios
Colour: Silver grey - Textured concrete
Size: 450 x 450 x 50mm



7 Flush kerb - pre cast concrete
Colour: Silver grey. Kerbs location as shown on 1444-HED-DR-08-002



8 25mm upstand kerb - pre cast concrete
Colour: Silver grey. Locations as shown on 144-HED-DR-08-002



9a Fencing with pedestrian gate to gardens
9b Timber closeboard - 1.8m high - Stained black
Timber closeboard - 1.5m + 0.3m trellis
Stained black

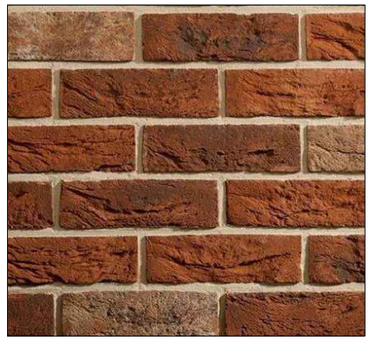

10 Privacy walls
Brick to match architecture - 1.8m high



11 Estate railing
1.2m high - Metal powdercoated black



12 Self binding gravel
buff aggregate

Note: Products/ Suppliers as shown or similar approved.
Refer to Outline Landscape Specification for detail

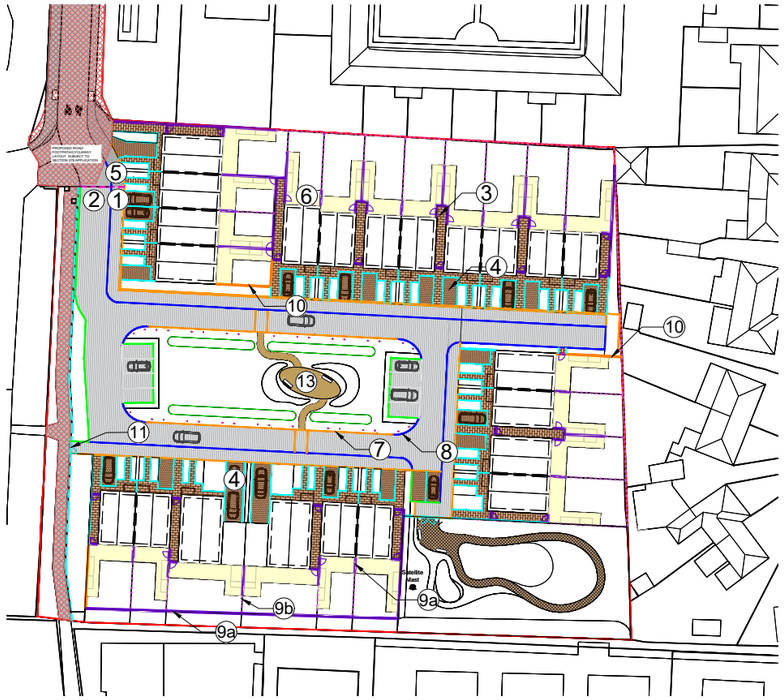

8 Location Plan
Scale: 1:1000@A3

north

NOTES:

This drawing is the copyright of Hyland Edgar Driver. It must not be copied or reproduced without written consent. Only figured dimensions are to be taken from this drawing. All contractors must visit the site and be responsible for taking and checking all dimensions related to the works shown on this drawing.

REVISIONS

P01: Issue For Planning - 220316 - JW

P02: Car parking bays and planting revised - 24/08/22 -IN

-

-

-

-

-

-

DATE 08.11.21	DRAWN BY CH	CHECKED BY IN
DRAWING STATUS FOR PLANNING		SCALE @ A3 AS SHOWN

PROJECT

Land at Former Eastbrook Primary School

DRAWING TITLE

HARD LANDSCAPE PALETTE

DRAWING NUMBER 1444-HED-DR-08-004	REVISION P02

CLIENT

LOVELL & WSCC

H E D
Hyland Edgar Driver
Landscape Architects & Urban Designers

One Wessex Way Colden Common Winchester SO21 1WG t. 01962 711 600

filename: w:\1444 wscc - lovell jv\hed\cad\8 southwick\stage 3.1 planning\1444.hed.dr.08.004 hard landscape palette p01.dwg; printed on:2022-08-25 on iso full bleed a3 (297.00 x 420.00 mm) @ 100%