DO NOT SCALE FROM THIS DRAWING

1m 2m 3m 4m 5m 6m 7m 8m 9m 10m

1:50 Scale Bar



Existing North Elevation



Proposed North Elevation

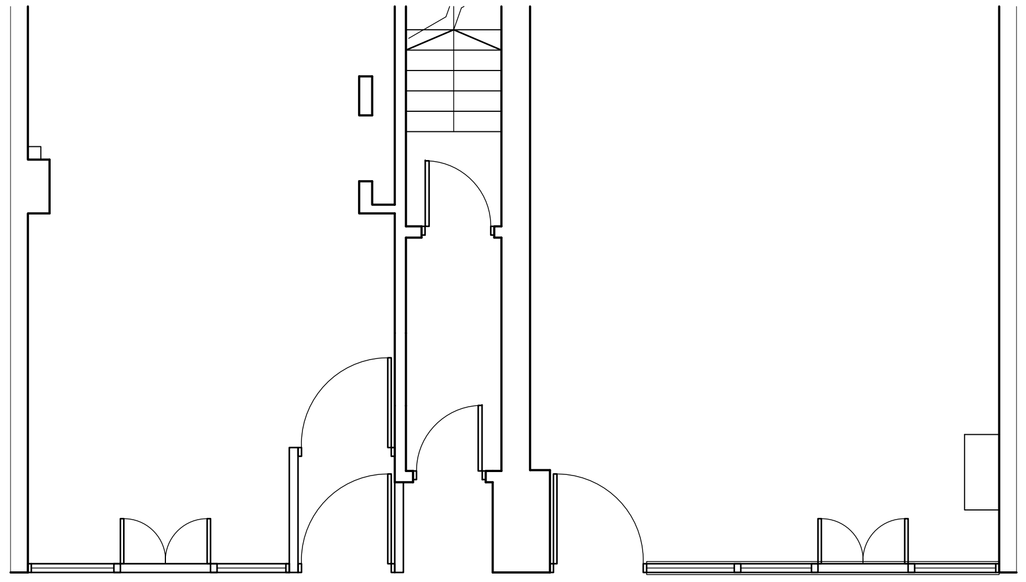

Existing Part Ground Floor Plan

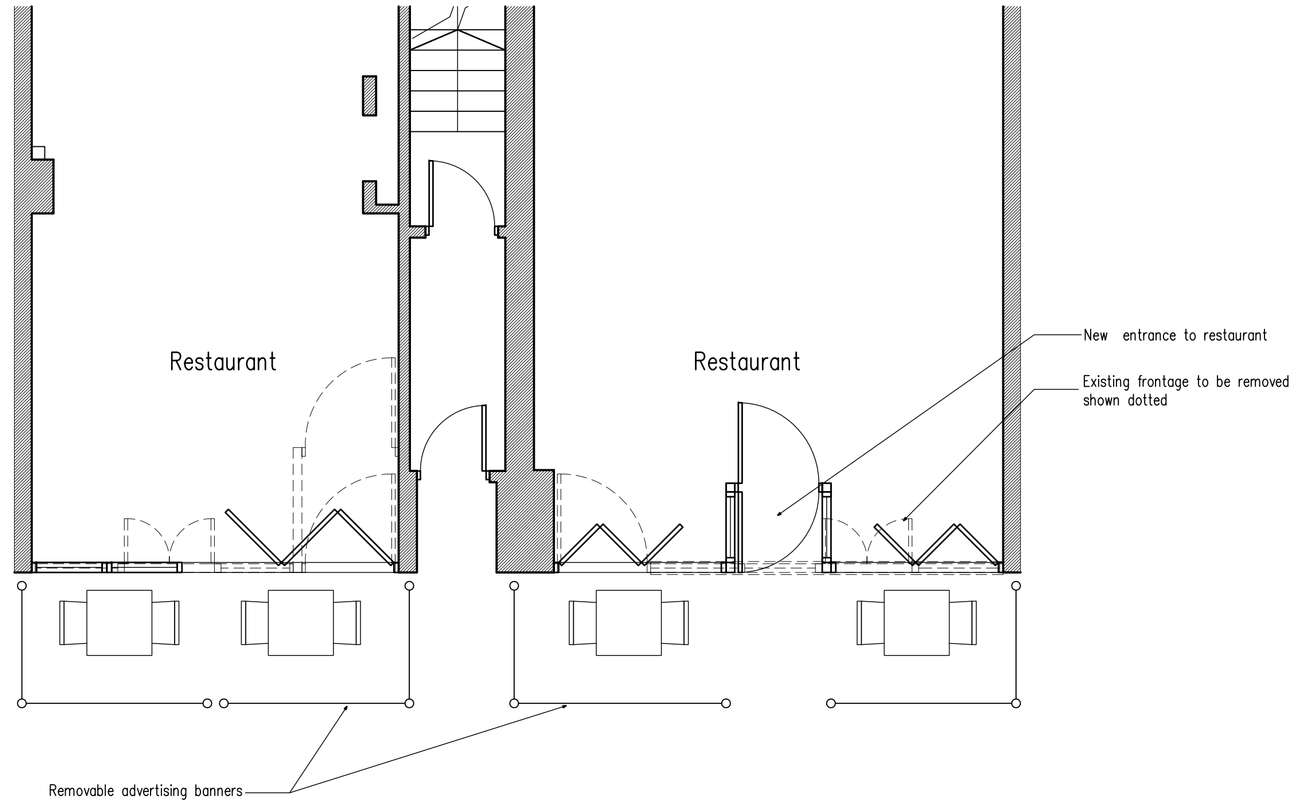

Proposed Part Ground Floor Plan

A	6.8.13	Planters removed from application

rja Planning & Building Consultants Ltd.
16 Greenacres
Shoreham-By-Sea
West Sussex
BN43 5WY
t/f: 01273 467297 mob: 07971 375739
e: rex@rjapbc.co.uk web: www.rjapbc.co.uk

Chartered Institute of Architectural Technologists

PROJECT: Tosca Restaurant 39-41 High Street Shoreham-By-Sea

DRAWING TITLE: Existing & Proposed Floor Plans & Elevations

CLIENT: Mr E. Godanci

DWG NO: 13444-01

REVISION: A

SCALE: 1:50 @ A1

DATE: 10.07.13

DRAWN: rex