



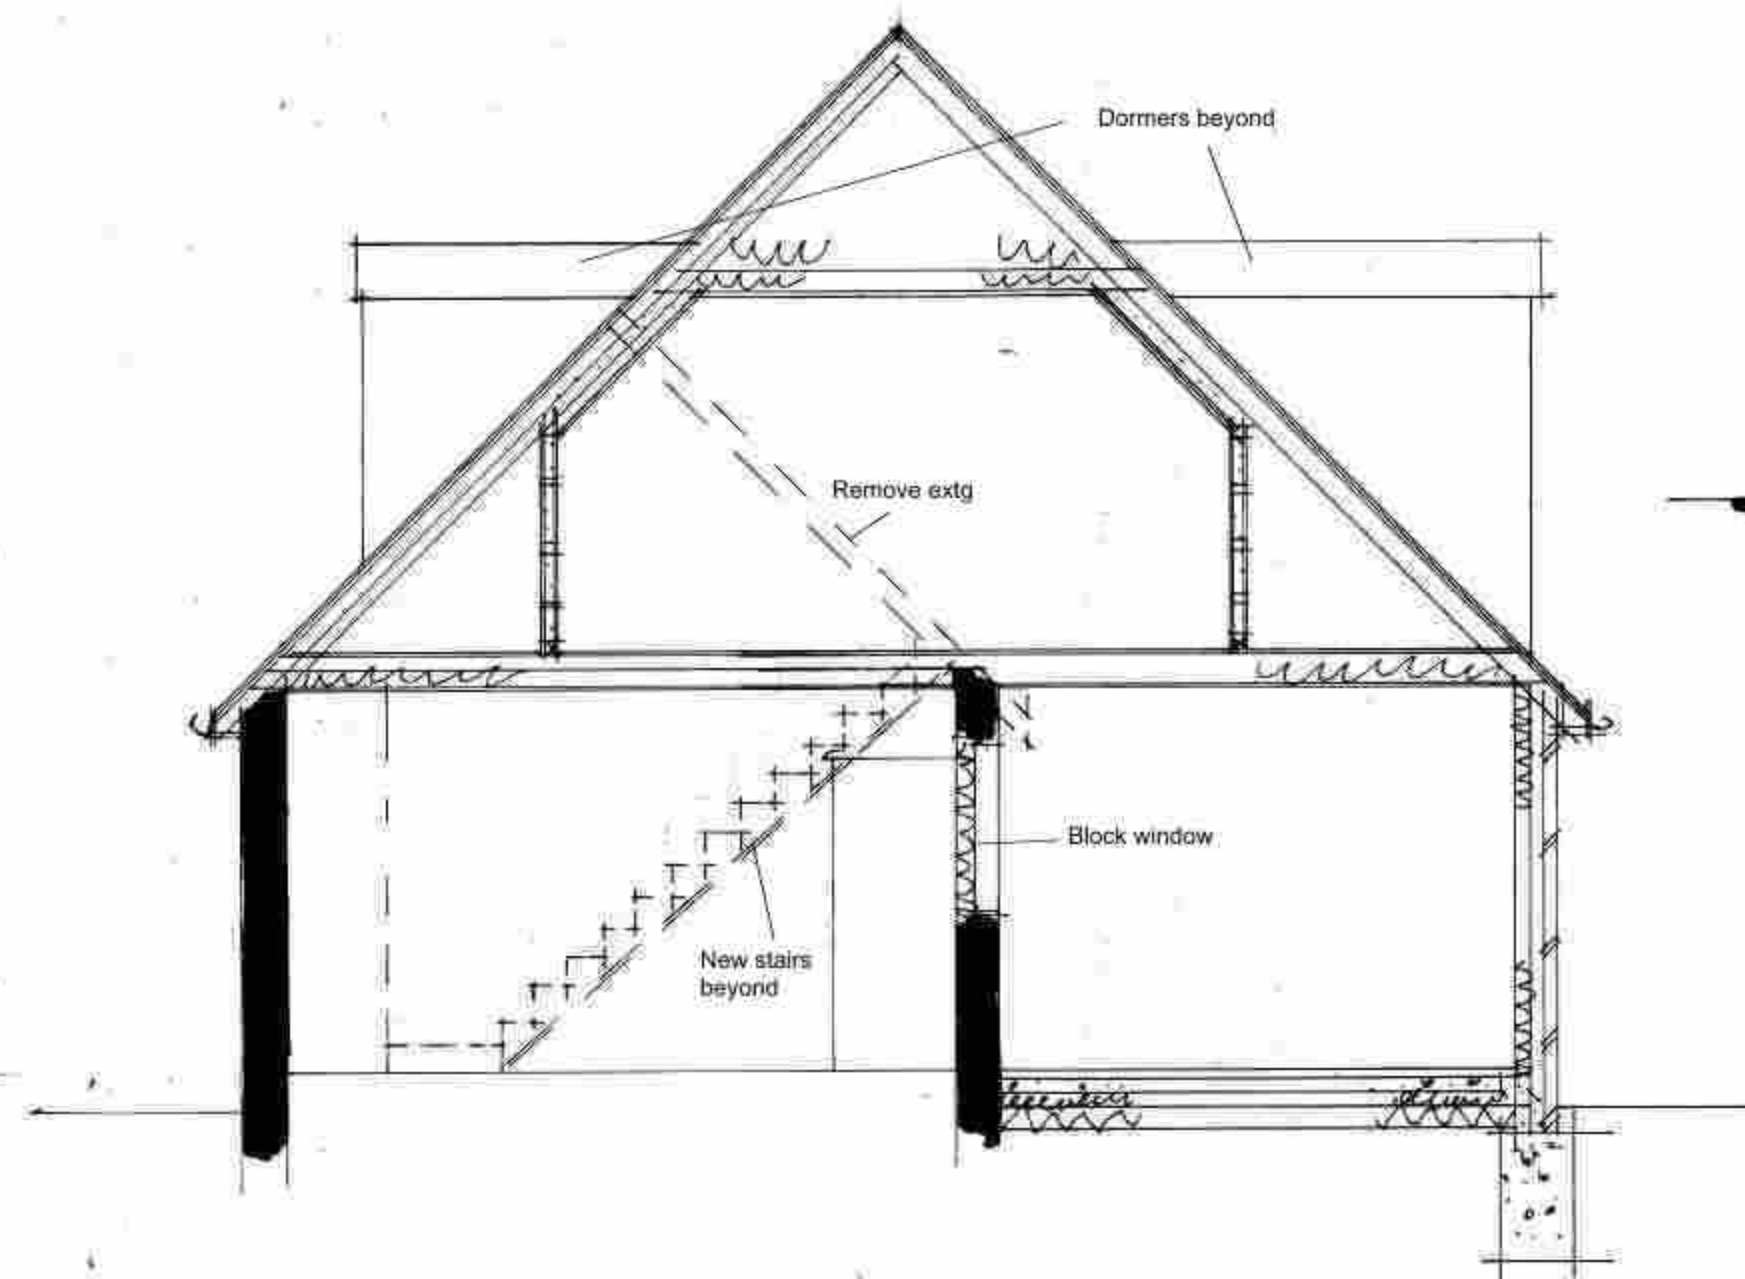

Section AA 1:50

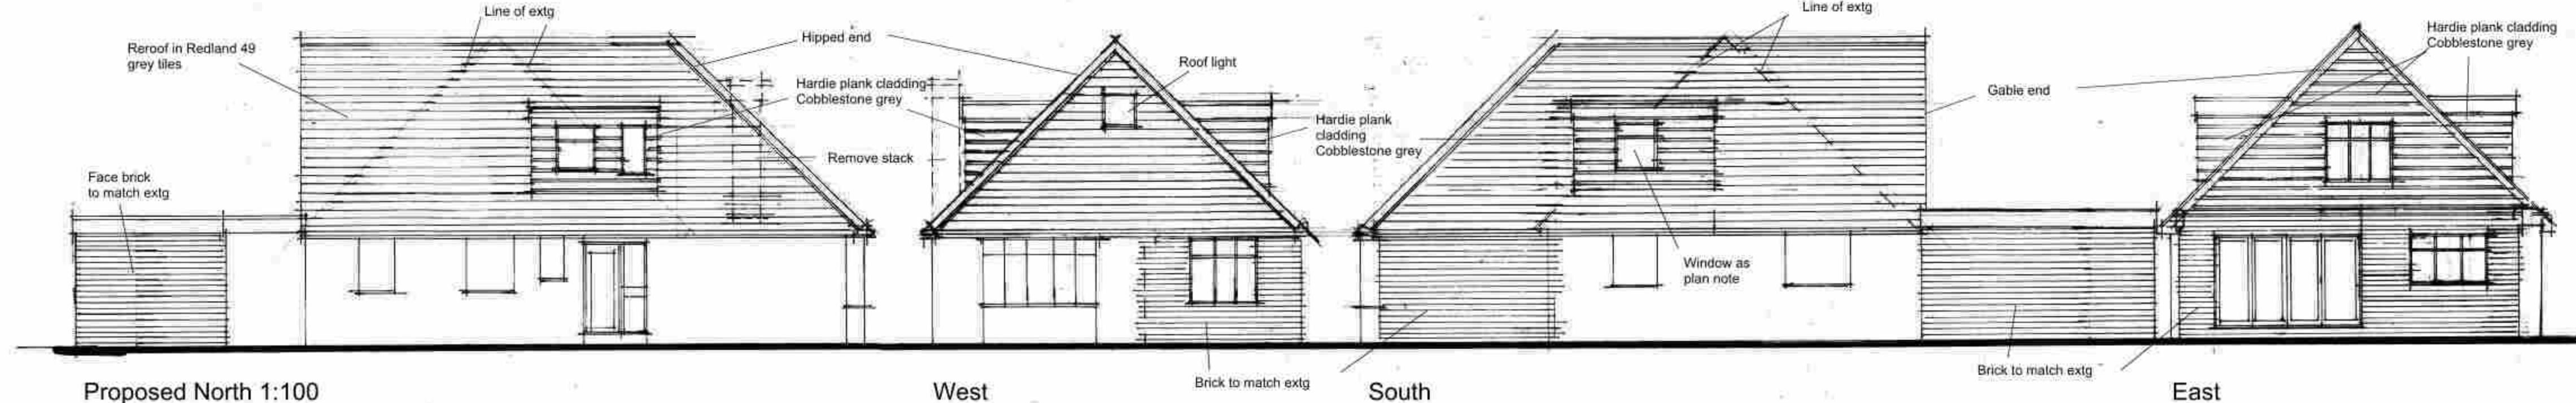

Proposed North 1:100

West

South

East





Existing North 1:100

West

South


East

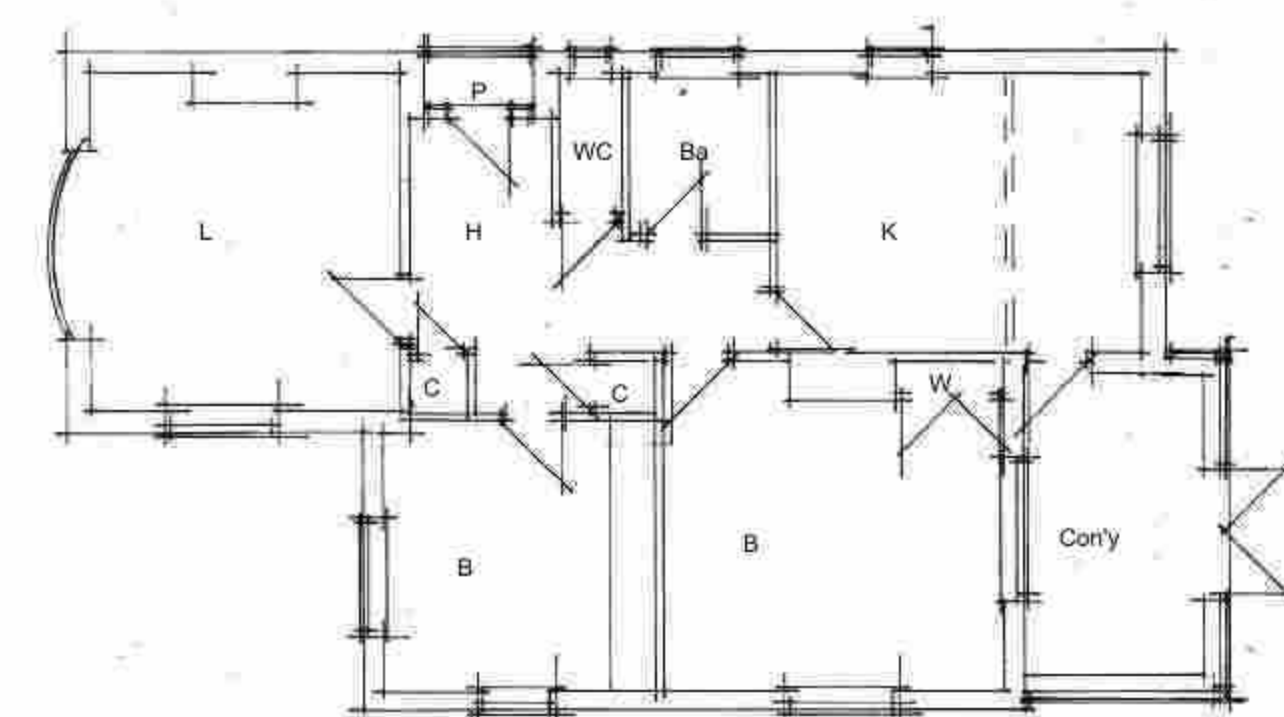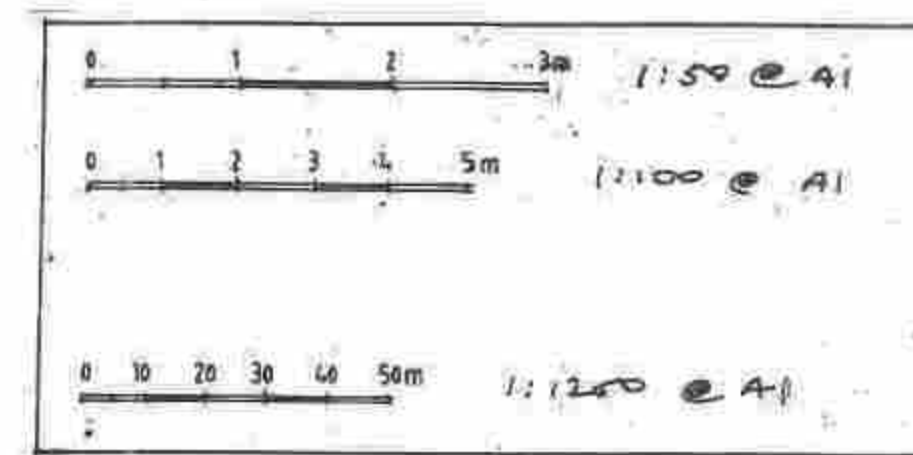


Existing ground floor 1:100



Site plan 1:1250

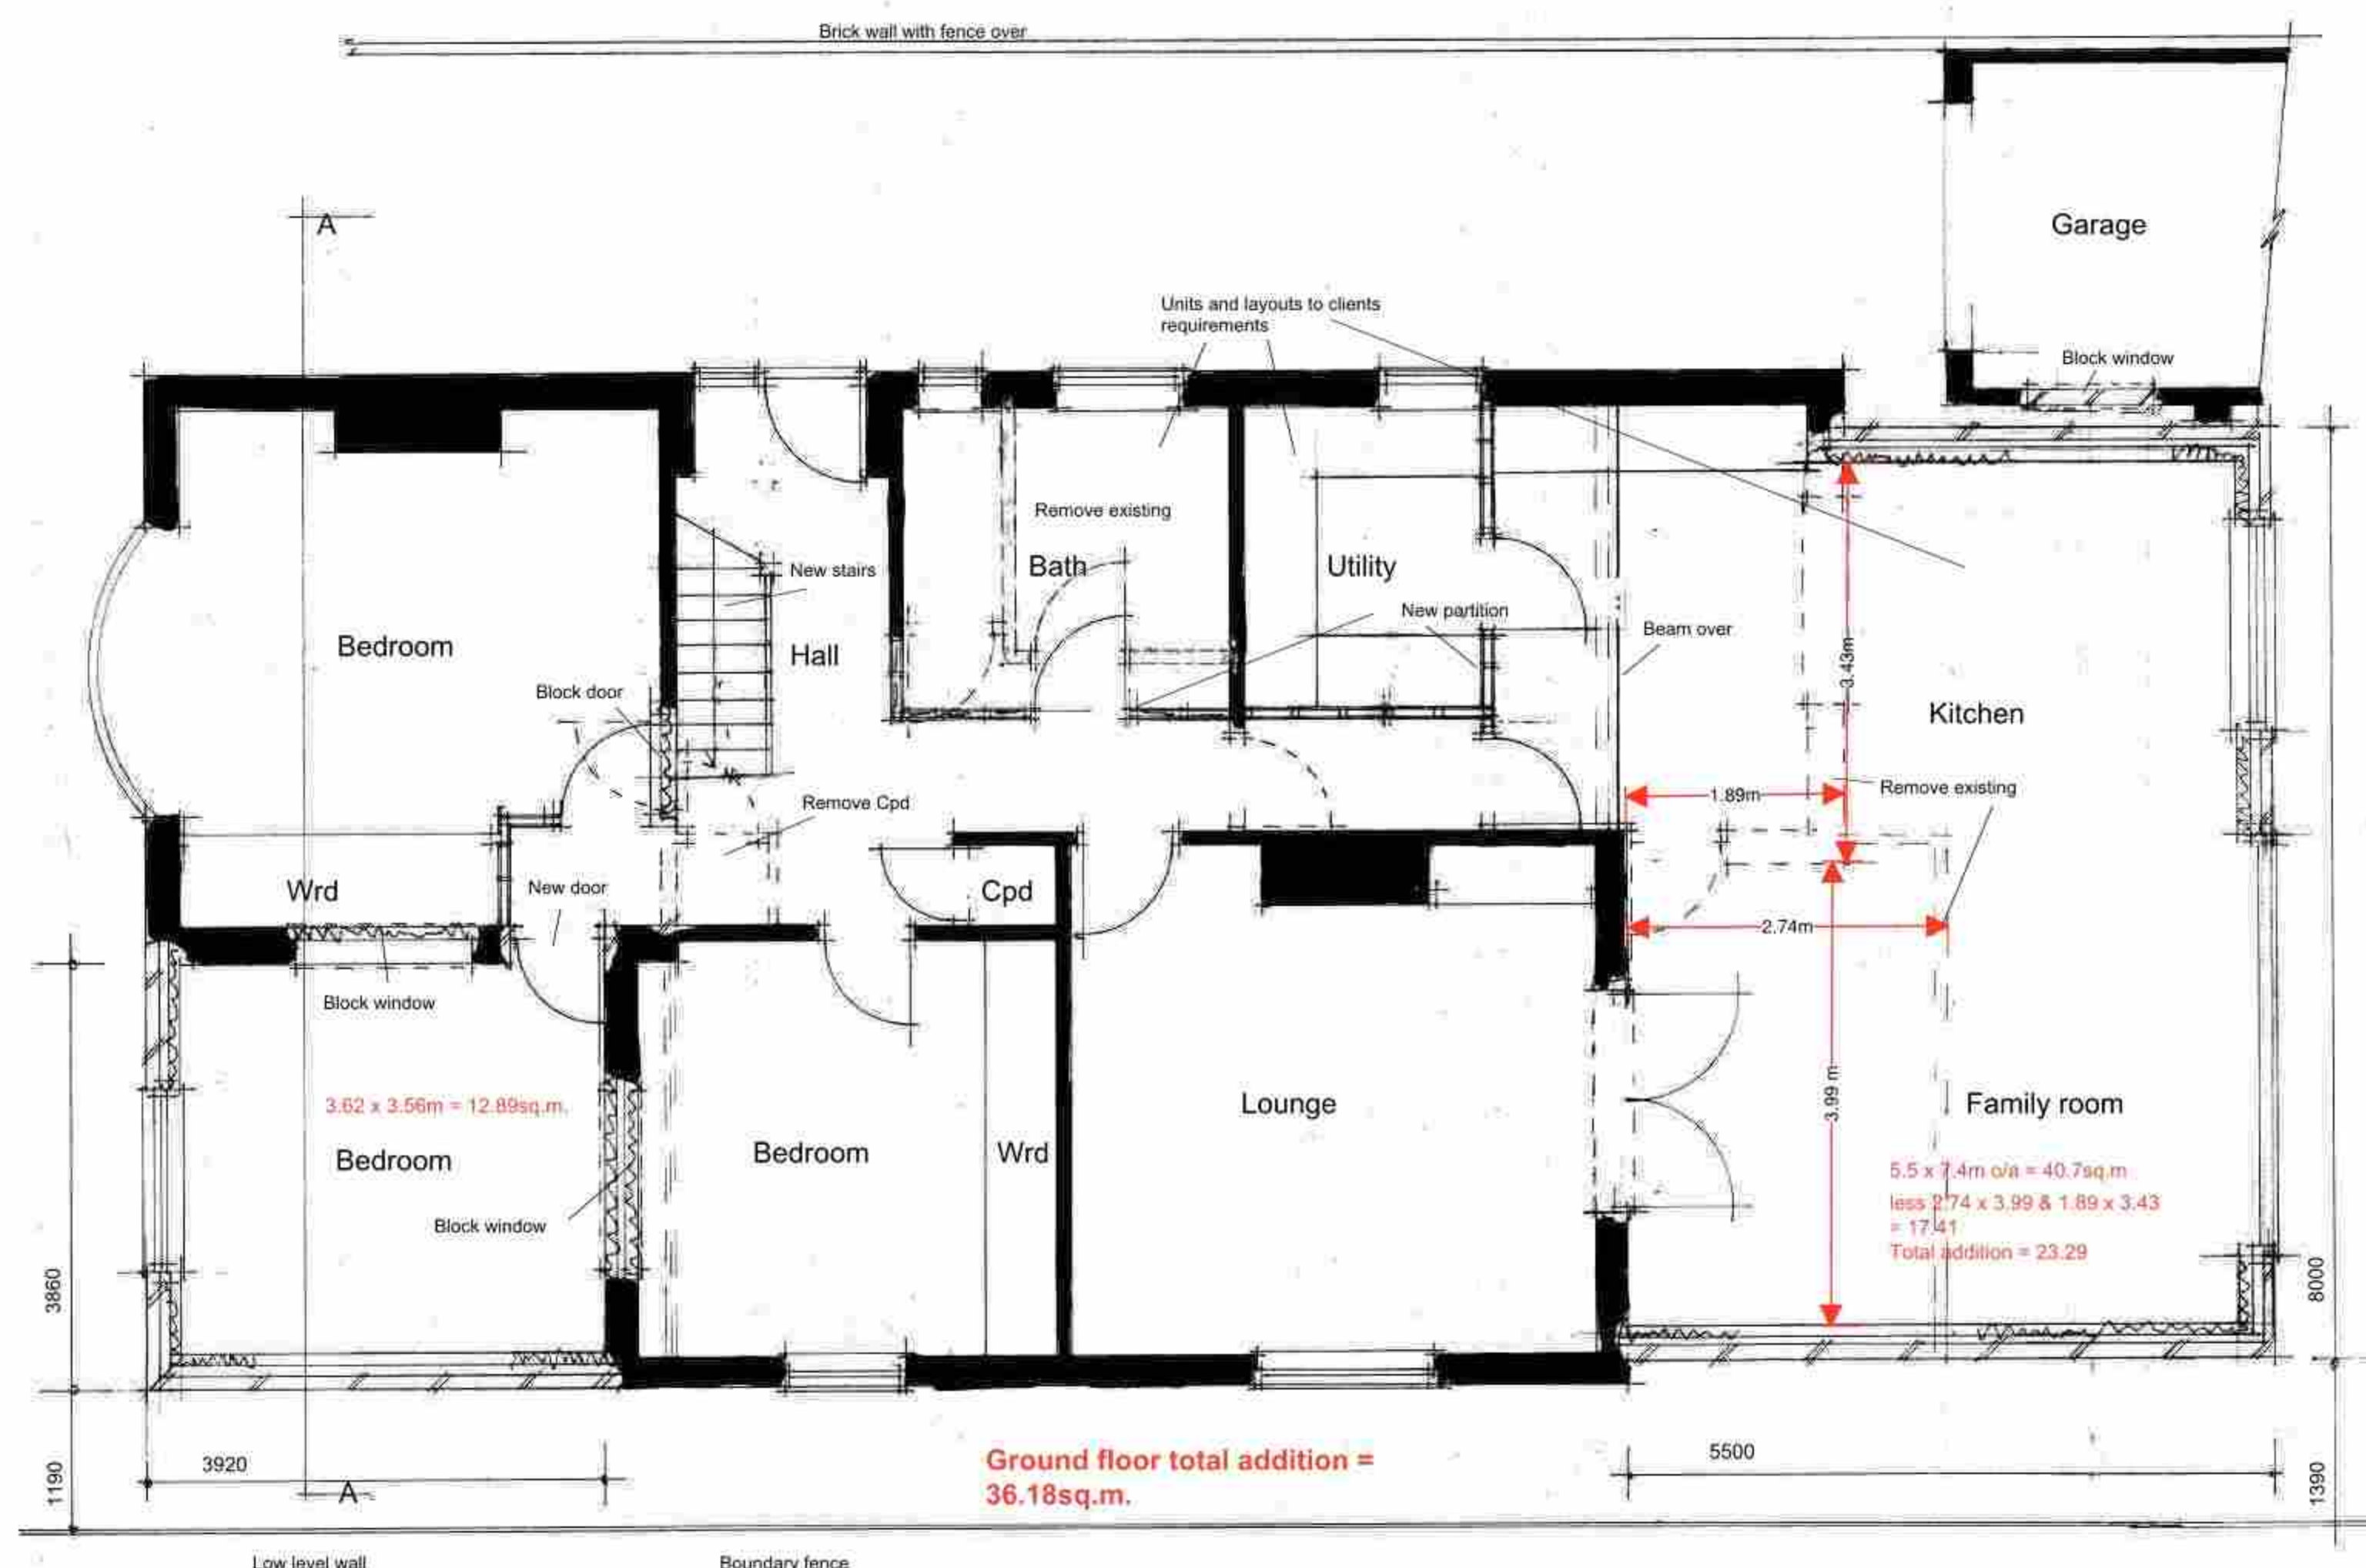

Ground floor plan 1:50

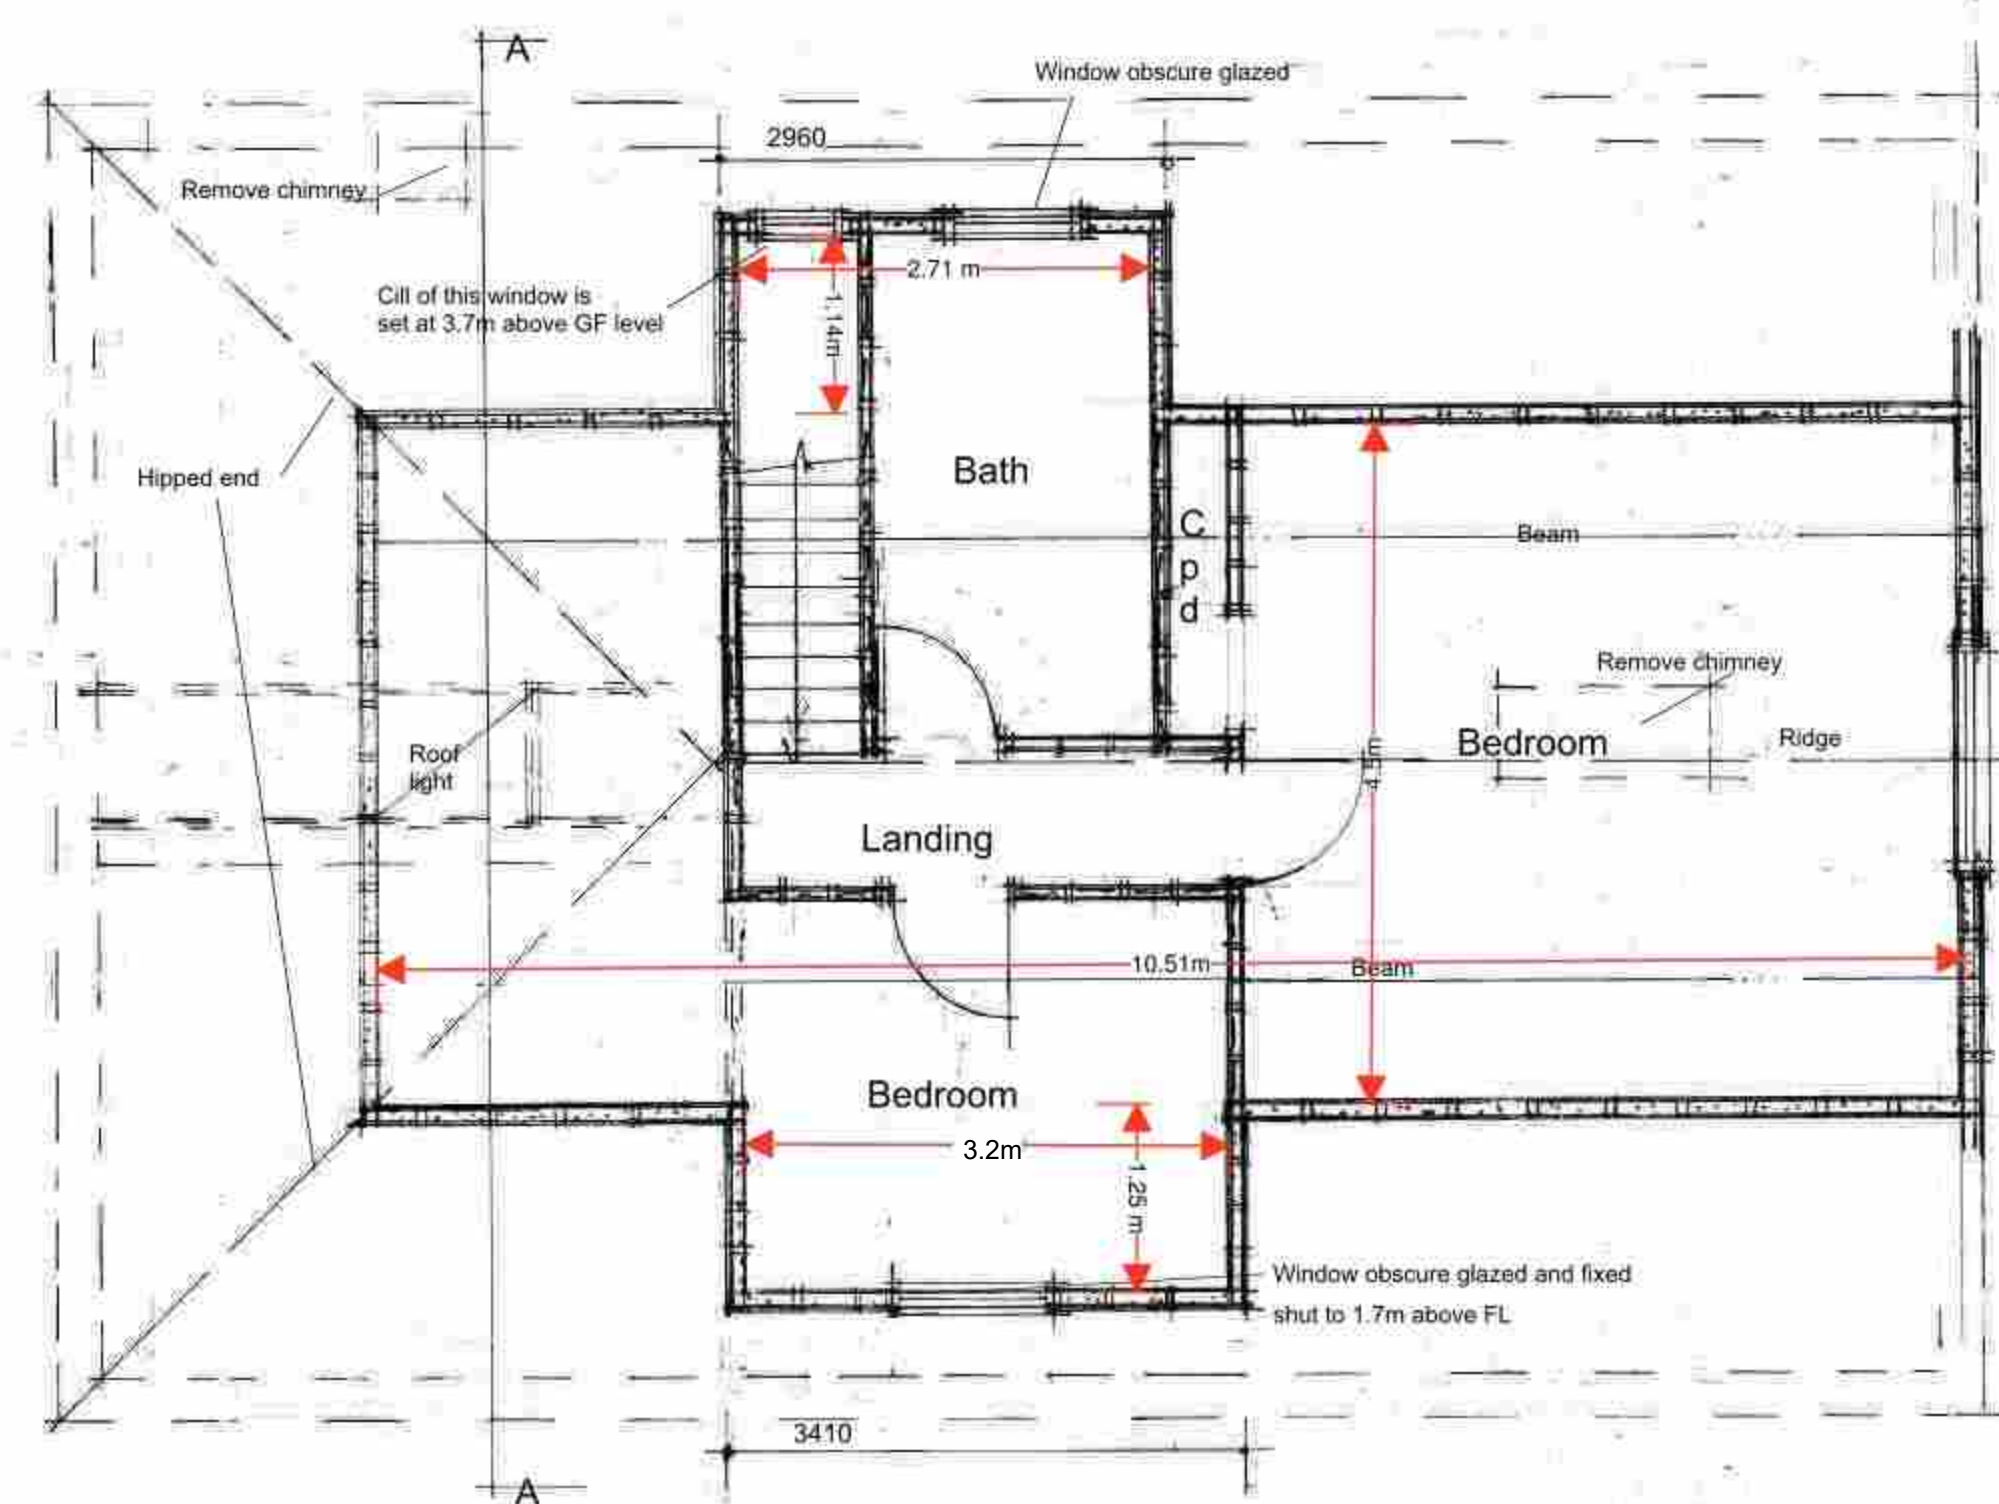

First floor plan 1:50

Total addition over two floors = 90.56sq.m.

Bath dormer area $2.71 \times 1.14\text{m} = 3.08\text{sq.m.}$
Bed dormer area $3.2 \times 1.25\text{m} = 4\text{sq.m.}$
Main roof $10.51 \times 4.5\text{m} = 47.30\text{sq.m.}$
Total = 54.38sq.m.

AJ SALTER & SON
Architectural Technicians
and Surveyors
50 WINDSOR ROAD, WORTHING,
WEST SUSSEX, BN11 2LY
Tel/Fax: (01903 209496)
E-mail: ajsalterandson@hotmail.com

C			
B			
A			
Client	Mr & Mrs Harris		
Address	52 Alfriston Road : Worthing		
Drawing	EXTENSIONS AND ROOMS IN ROOF	No.	2625:3cil
Scale	1:50 1:100 1:1250	Drawn	IS
		Date	Nov 25