


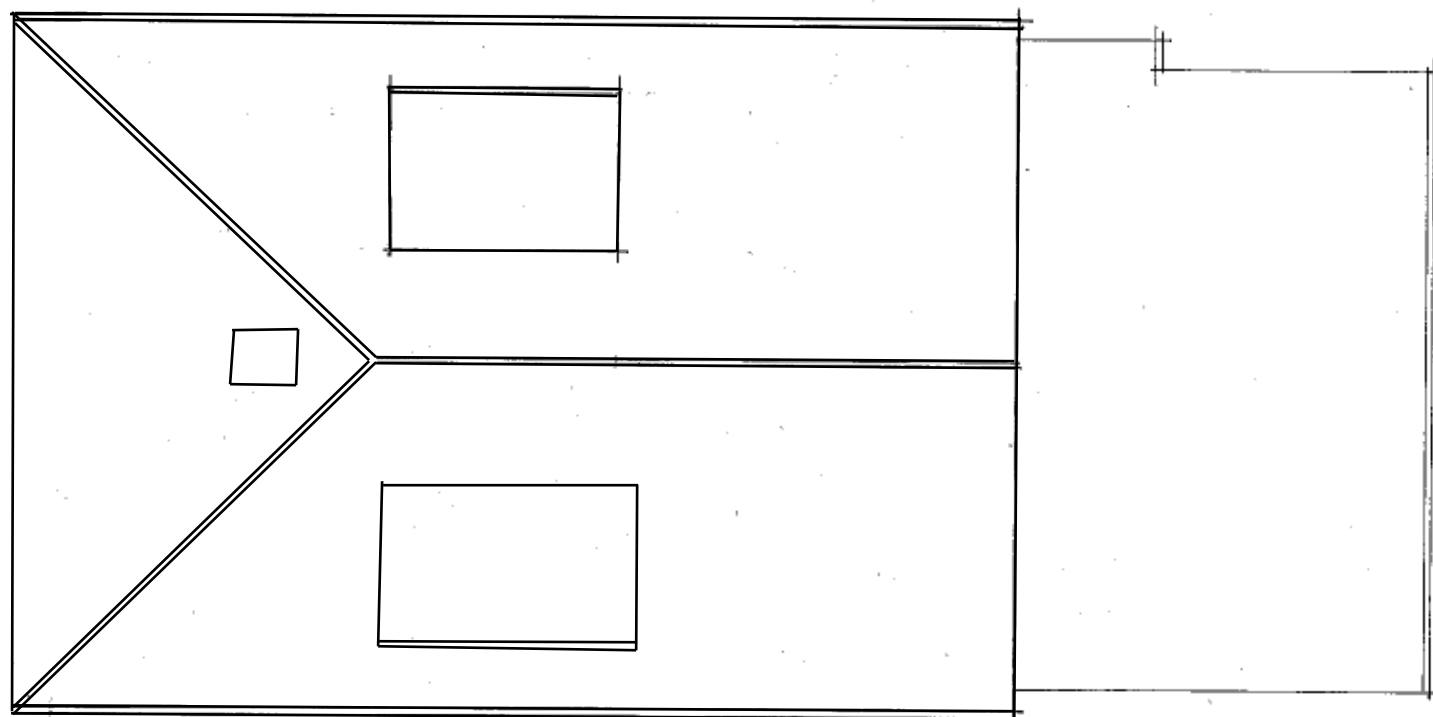


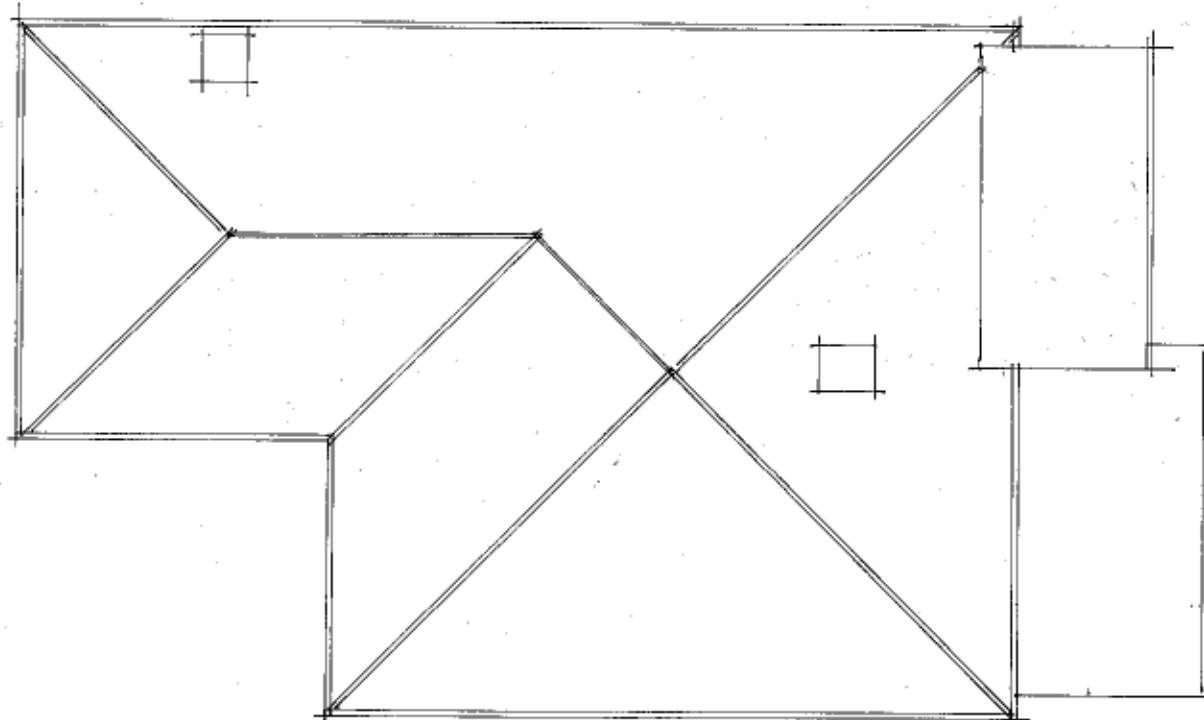


Proposed roof 1:100

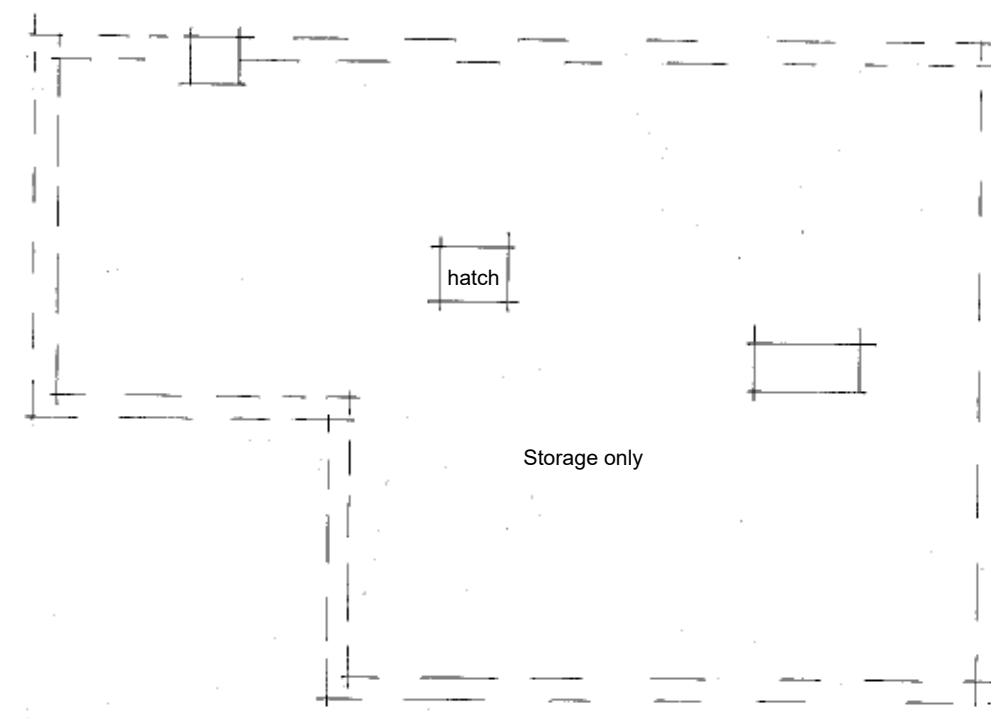

Existing roof 1:100

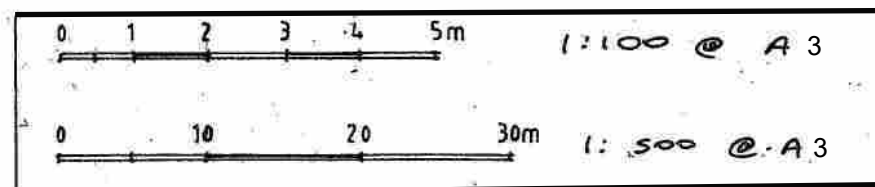

Existing first floor 1:100

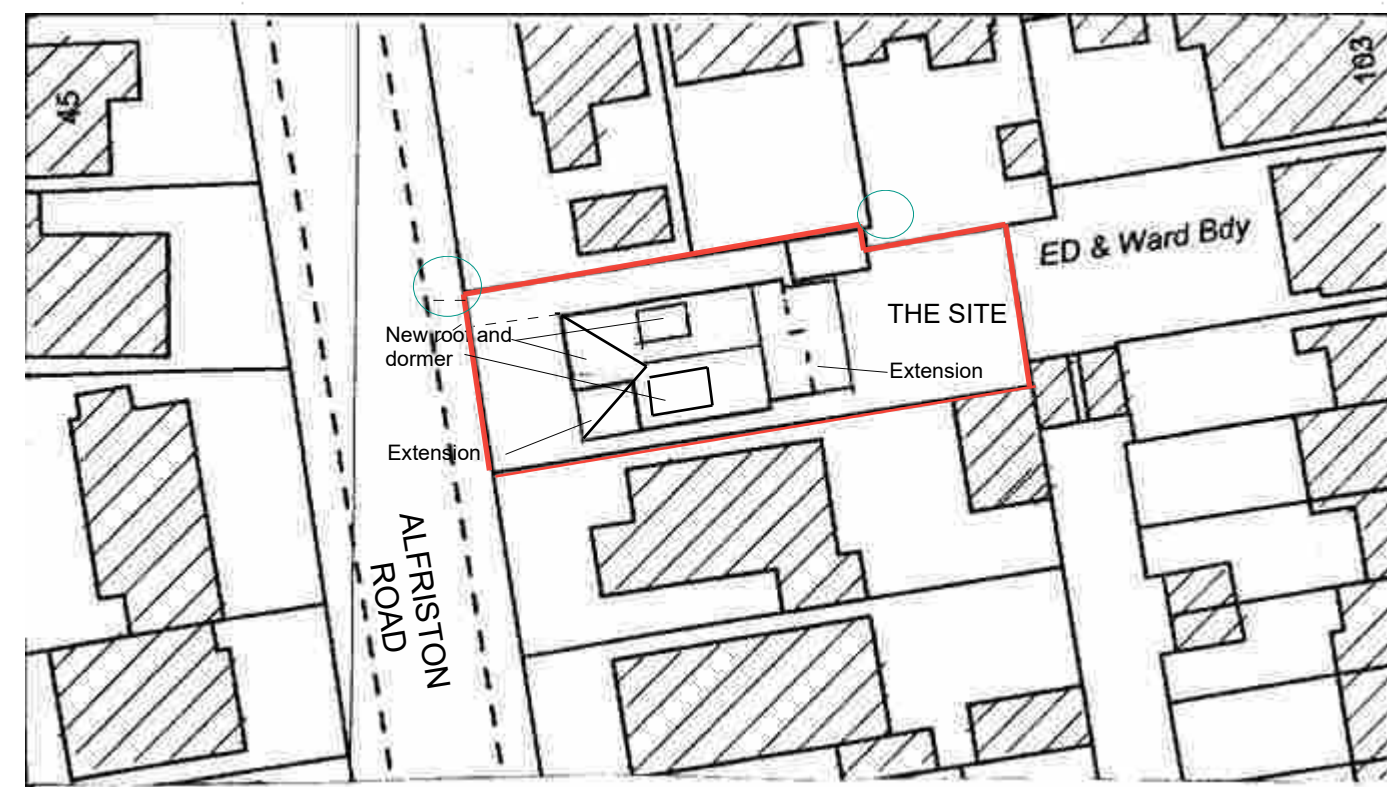

Block plan 1:500

AJ SALTER & SON
 Architectural Technicians
 and Surveyors
 50 WINDSOR ROAD, WORTHING,
 WEST SUSSEX, BN11 2LY
 Tel/Fax: (01903 209496)
 E-mail: ajsalterandson@hotmail.com

C			
B			
A	Amended for resubmission	Nov 25	IS
Client	Mr & Mrs Harris		
Address	52 Alfriston Road : Worthing		
Drawing	Additional details	No.	2625:2A
Scale	1:100 1:500	Drawn	IS
		Date	Sep 25