DO NOT SCALE FROM THIS DRAWING



East Elevation



South Elevation

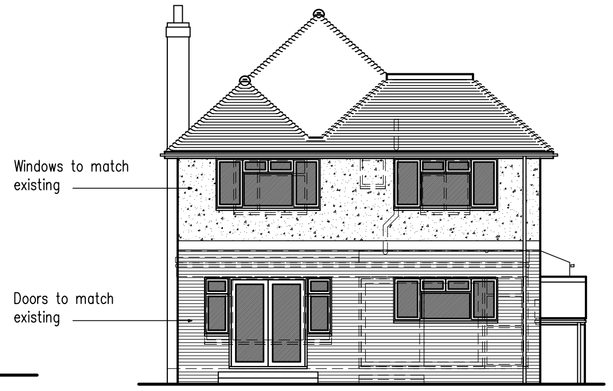

West Elevation

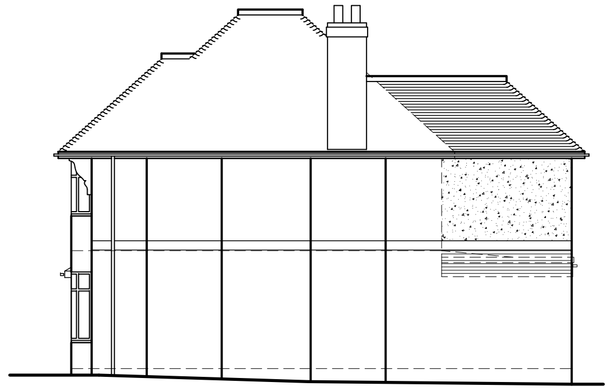

North Elevation

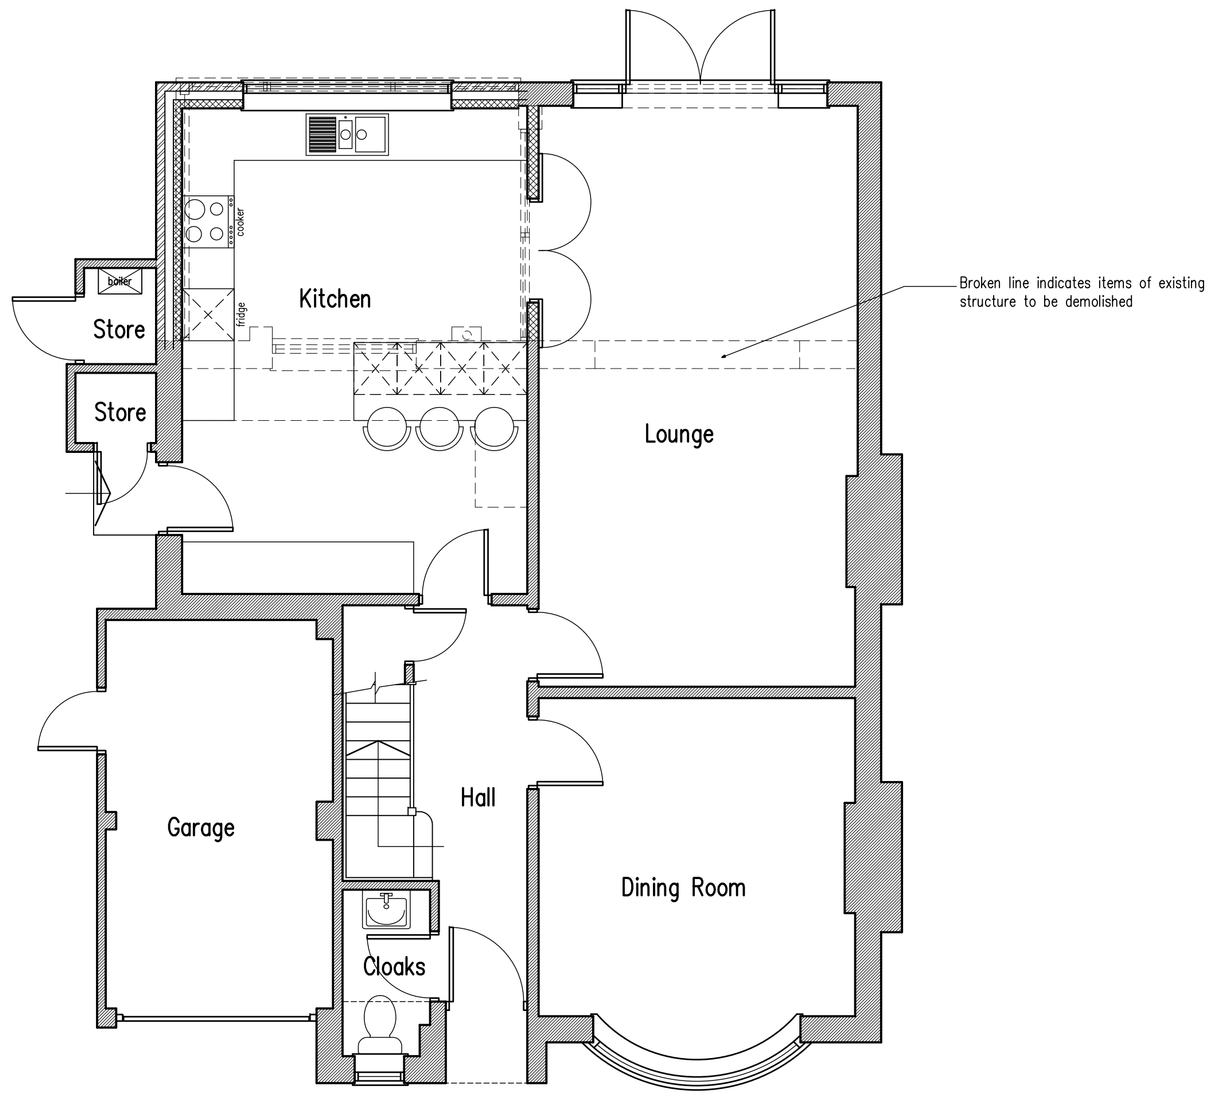

Ground Floor Plan

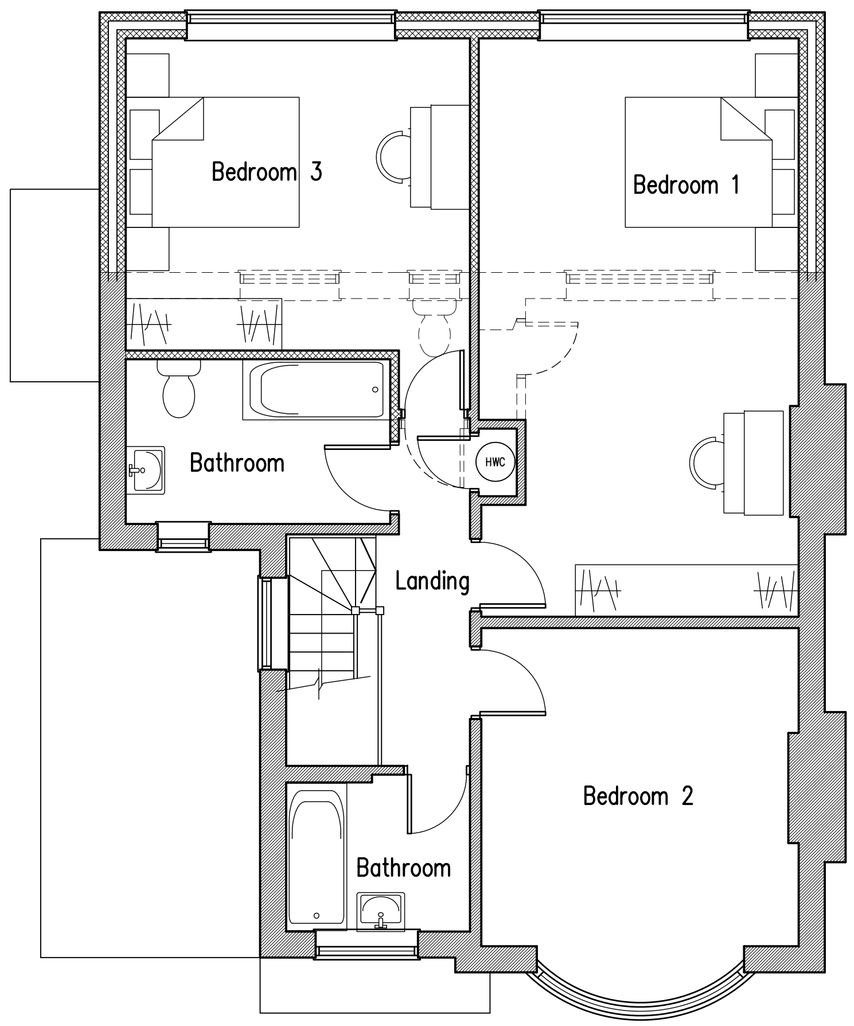

First Floor Plan

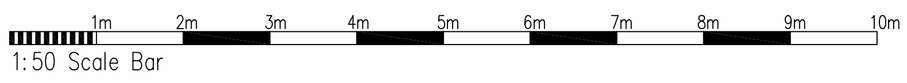

A	25.09.17	Client's requirements added

Proposed Two Storey Rear Extension & Internal Alterations at: 34 Oldfield Crescent, Southwick, BN42 4FZ

rja Planning & Building Consultants Ltd.
1st Floor
10 High Street
Shoreham-By-Sea
West Sussex BN43 5DA
t: 01273 467297 mob: 07971 375739
e: rex@rjapbc.co.uk web: www.rjapbc.co.uk

Chartered Institute of Architectural Technologists

PROJECT: 34 Oldfield Crescent, Southwick, West Sussex BN42 4FZ

DRAWING TITLE: Proposed Floor Plans & Elevations

CLIENT: Miss C. Watkins

DWG NO: 17657–02–01

REVISION: A

SCALE: 1:50, 1:100 @ A1

DATE: 19.09.17

DRAWN: rex