DO NOT SCALE this drawing, figured dimensions only are to be used.
© This drawing is the sole copyright of BN1 Architects.
Any discrepancies between this drawing and other information should be reported to the Architect.
MODIFICATIONS TO THIS DRAWING TO BE MADE SOLELY ON ORIGINAL MAGNETIC MEDIA, AND MAY ONLY BE CARRIED OUT BY BN1 ARCHITECTS.
THE BOUNDARY SHOWN IS BASED ON INFORMATION SUPPLIED BY OTHERS, NOT BN1 ARCHITECTS ALL BOUNDARIES TO BE VERIFIED ON SITE.

Rev: Date: Description: By: Rvw:

0 1 2 3 4 5 6 7 8 9 10

Scale 1:50

ADUR & WORTHING
PLANNING SERVICES
PLAN | AWDM/1423/17
DATE VALID | - 6 OCT 2017

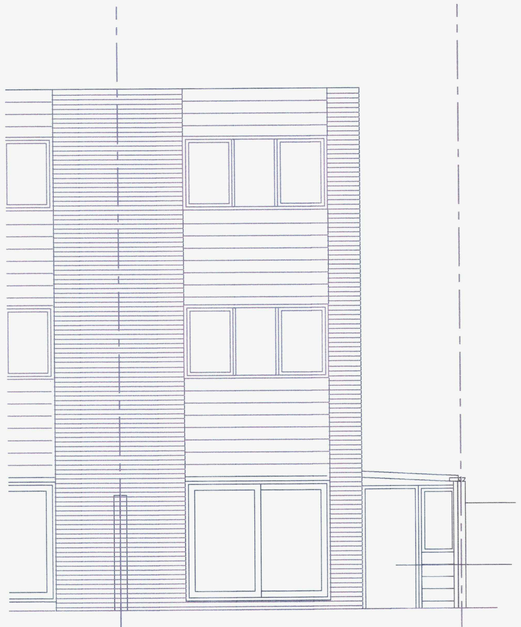

Existing boundary wall

Existing garden store to be removed



Existing brick wall and gate garden store beyond

Existing up and over garage door

Existing West East Elevation Scale 1/50

Existing East Elevation Scale 1/50

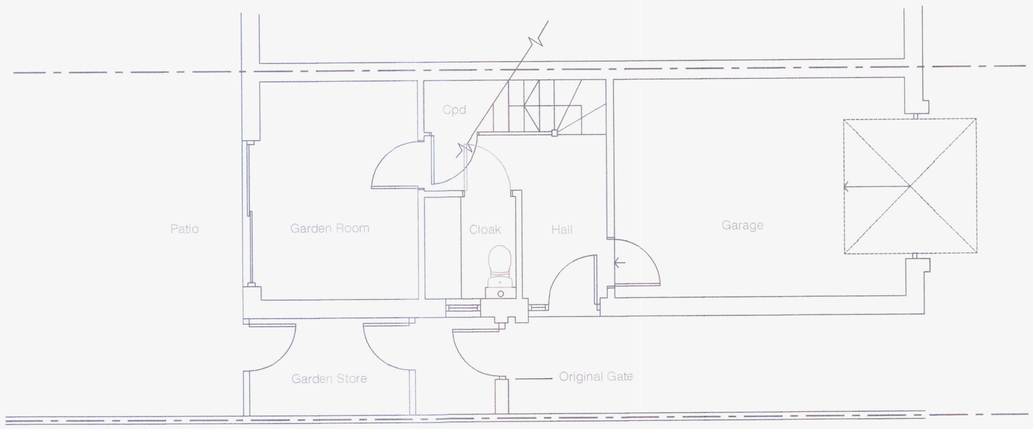

Existing Plan Scale 1/50



Location Plan Scale 1/1250

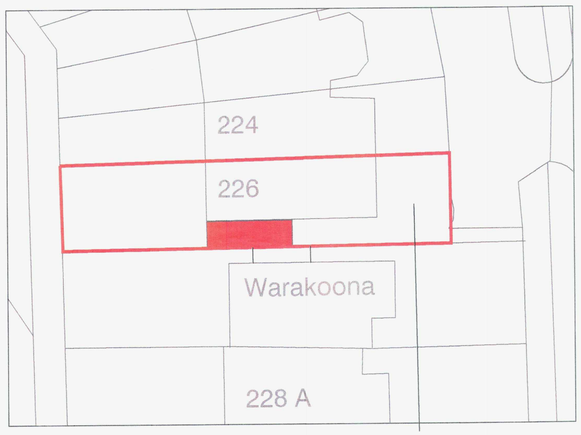

Existing frontage sufficient for 2 cars

Block Plan Scale 1/200

BN1 ARCHITECTS

Client:

202 Ditchling Road
Brighton, East Sussex BN1 6JE
Telephone: 01273 555007
E-mail: chrisbrooks@bn1architects.co.uk Website :bn1architects.co.uk

Project Name: 226, Harbour Way, Shoreham Beach, Shoreham

Drawing Title: Existing Plans and Elevations

Project No:	Drawing No:		Revision:
BNS/01	P - 001		-
Drawing Status:	Date:	Scale: Drawn:	Reviewed:
Planning	14.09.17	Varies @ A1 @ A3	