


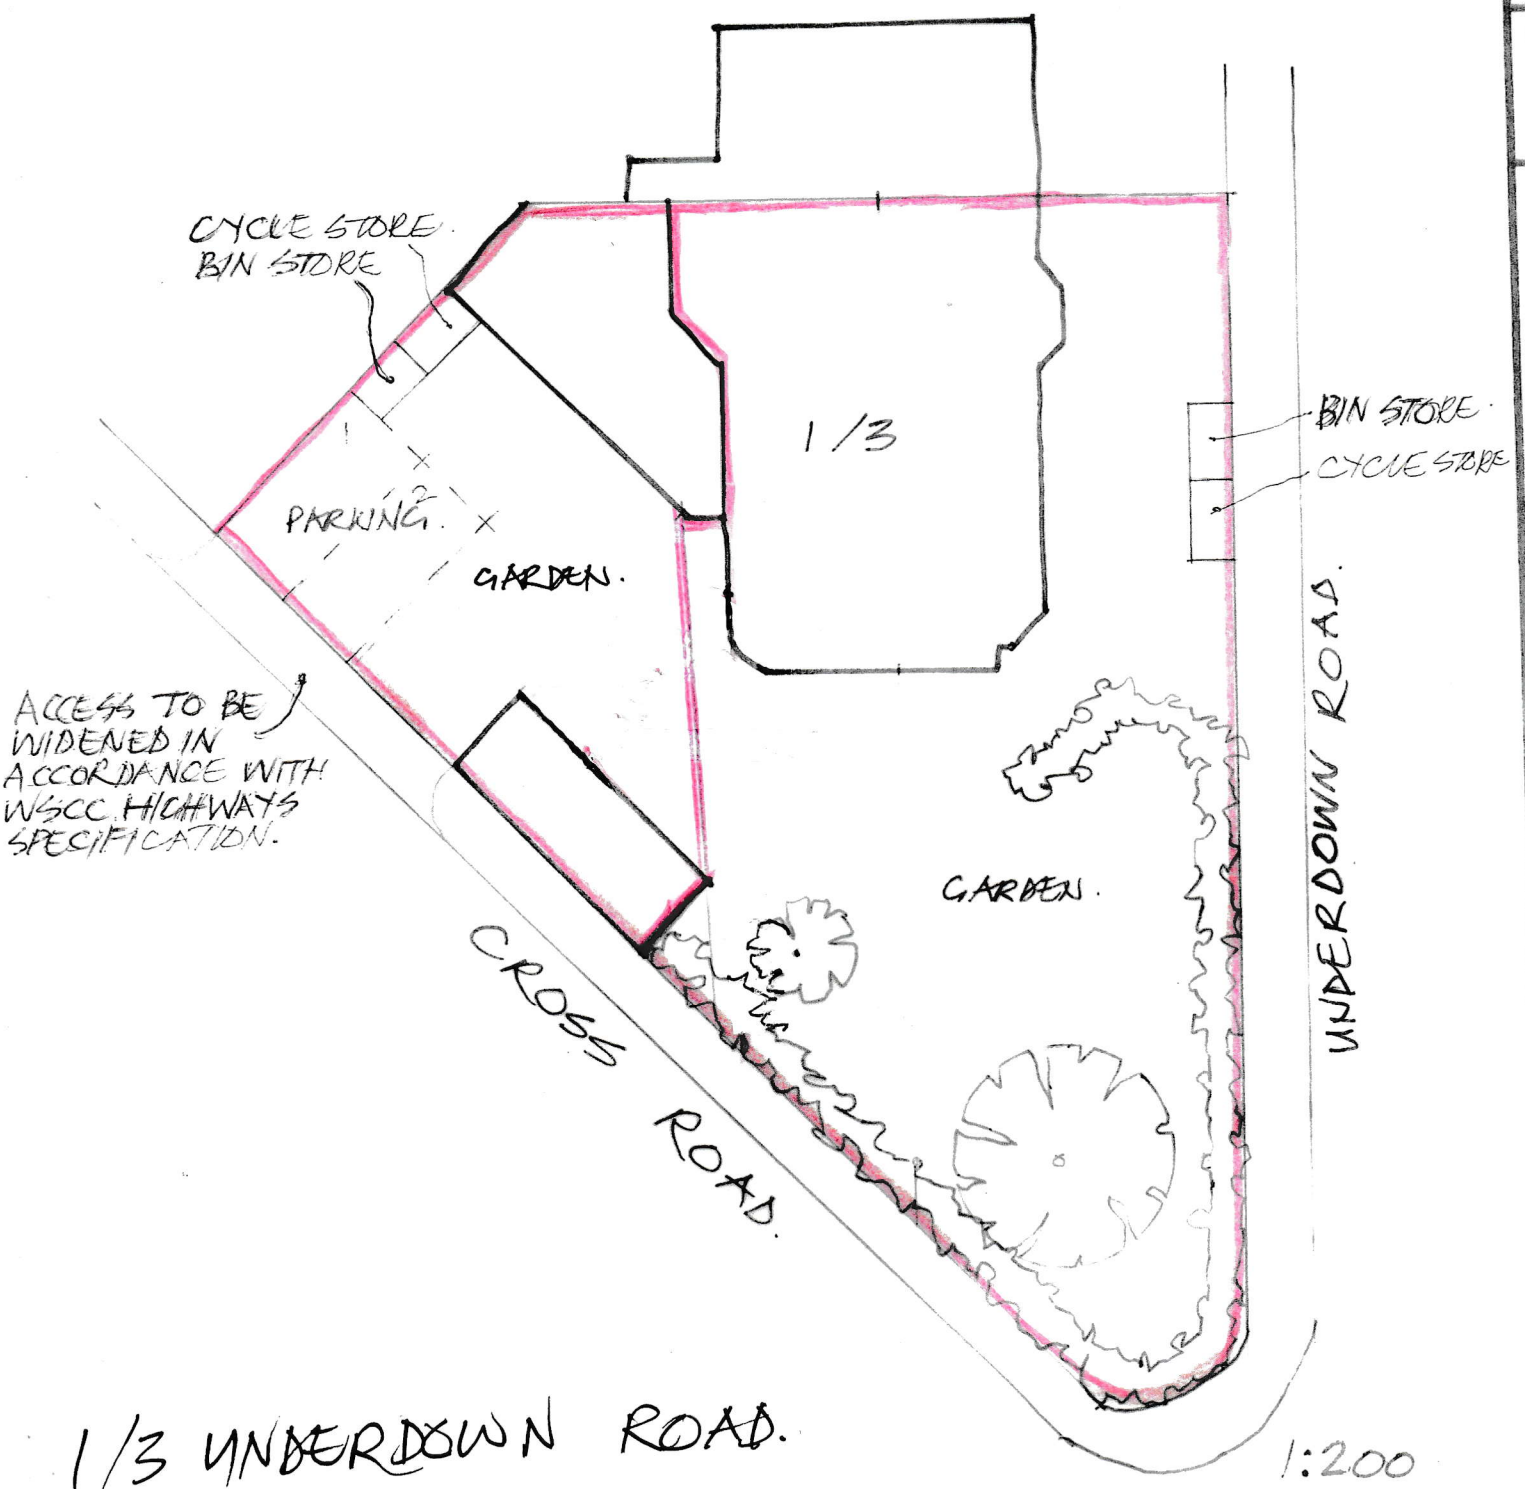

1/3 UNDERDOWN ROAD.
SOUTHWICK.

1:200