Notes:


1. THE COPYRIGHT OF THIS DRAWING IS VESTED IN David F Smith, Chartered Building Surveyor and Structural Engineer AND IT MAY NOT BE REPRODUCED IN WHOLE OR PART OR USED FOR THE MANUFACTURE OF ANY ARTICLE WITHOUT THE EXPRESS PERMISSION OF THE COPYRIGHT HOLDERS.
2.
3. ALL DIMENSIONS ARE TO BE CHECKED ON SITE BEFORE ANY WORK IS PUT IN HAND.
4. THIS DRAWING HAS BEEN PRODUCED FOR THE SPECIFIC CLIENT AND PROJECT IDENTIFIED ABOVE AND IS NOT INTENDED FOR USE BY MANY OTHER PERSON OR FOR ANY OTHER PURPOSE.
5. THIS DRAWING IS TO BE READ IN CONJUNCTION WITH ALL RELEVANT ARCHITECT'S, SERVICE ENGINEER'S AND David F Smith, Chartered Building Surveyor and Structural Engineer DRAWINGS AND SPECIFICATIONS.
6. THE MAIN CONTRACTOR FOR THIS PROJECT WILL BE APPOINTED A PRINCIPAL CONTRACTOR UNDER THE CDM REGULATIONS 2015. THE MAIN CONTRACTOR WILL FAMILIARISE HIMSELF WITH THE REGULATIONS AND THE DUTIES OF THE PRINCIPAL CONTRACTOR. THEY SHALL ALLOW SUFFICIENT RESOURCES TO FULFILL THEIR DUTIES AND COMPLY FULLY WITH THE REGULATIONS. THIS INCLUDES THE PREPARATION OF A CONSTRUCTION PHASE HEALTH & SAFETY FILE, TO BE UPDATED AS THE WORKS PROCEED.
7. ANY DISCREPANCY ON THIS DRAWING IS TO BE REPORTED IMMEDIATELY TO THE BUILDING SURVEYOR.
8. THE CONTRACTOR IS RESPONSIpLE FOR ALL TEMPORARY WORKS AND FOR THE STABILITY OF THE WORKS IN PROGRESS.



Existing South Elevation - Scale 1:100



Existing East Elevation - Scale 1:100

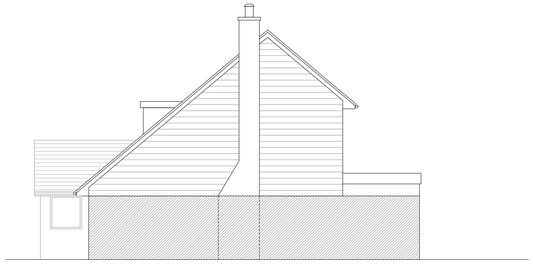


Existing West Elevation - Scale 1:100

Scale 1:50


0 0.5 1m 2m

Scale 1:100

0 1 5m

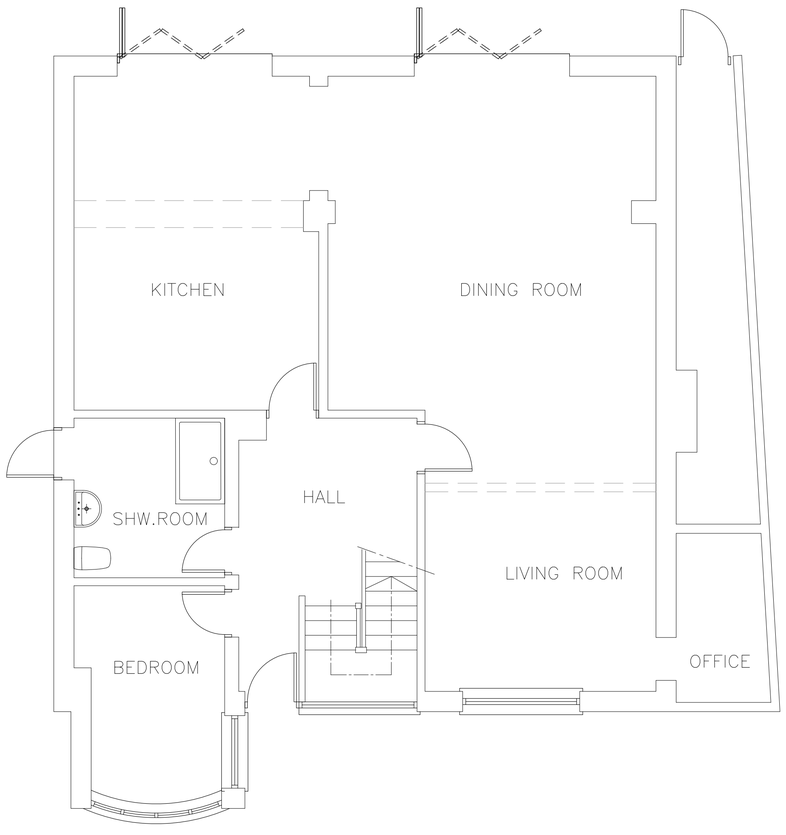

Existing Ground Floor - Scale 1:50

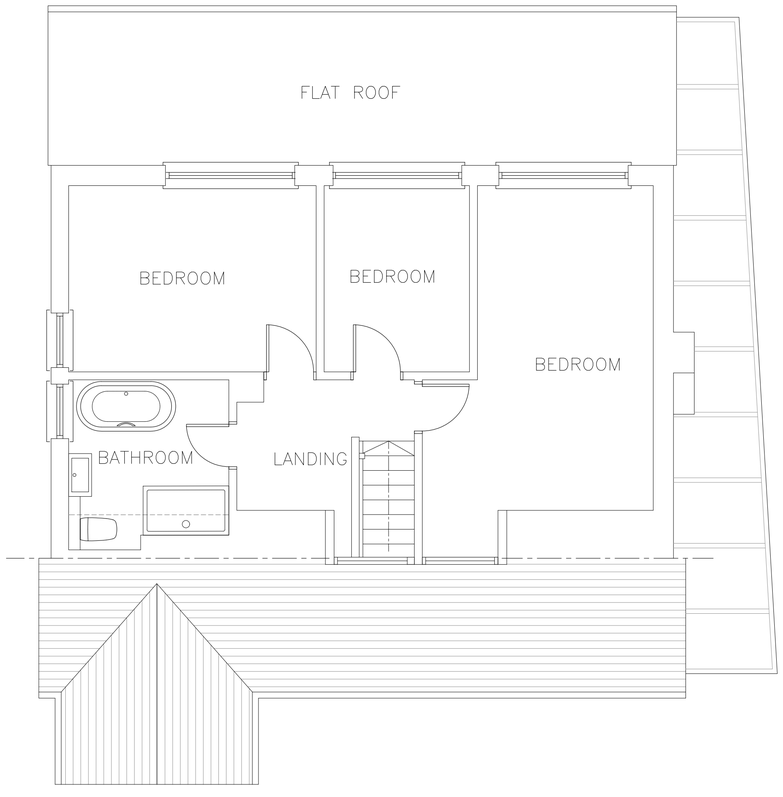

Existing Roof Plan - Scale 1:50

Rev	Date	Initials	Notes
P1	18.10.26	chb	Elevation text amended; 'Do not scale' note removed

REV:	DESCRIPTION:	BY:	DATE:

STATUS: PLANNING

DavidFSmith MRICS

Dip. Surv., MRICS, AMIStructE., I Eng., TMICE
Chartered Building Surveyor,
Structural Engineer
10 Rowan Way, Rottingdean, East Sussex BN2 7FP
T: 01273 276956, E: enquiries@dfsmithsurveyors.com

CLIENT: He Ma

ADDRESS: 47 Beach Green
Shoreham-by-Sea BN43 5YE

SITE: 47 Beach Green
Shoreham-by-Sea BN43 5YE

TITLE: Construct Roof Terrace

DRAWING TITLE: Existing Plans & Elevations

SCALE:	DATE:	DRAWN:	CHECKED:
1:100-1:50@A1	01.05.26	CHB	DS

PROJECT NO:	DRAWING NO:	REVISION:
26.129	P01	P1