AMENDMENT

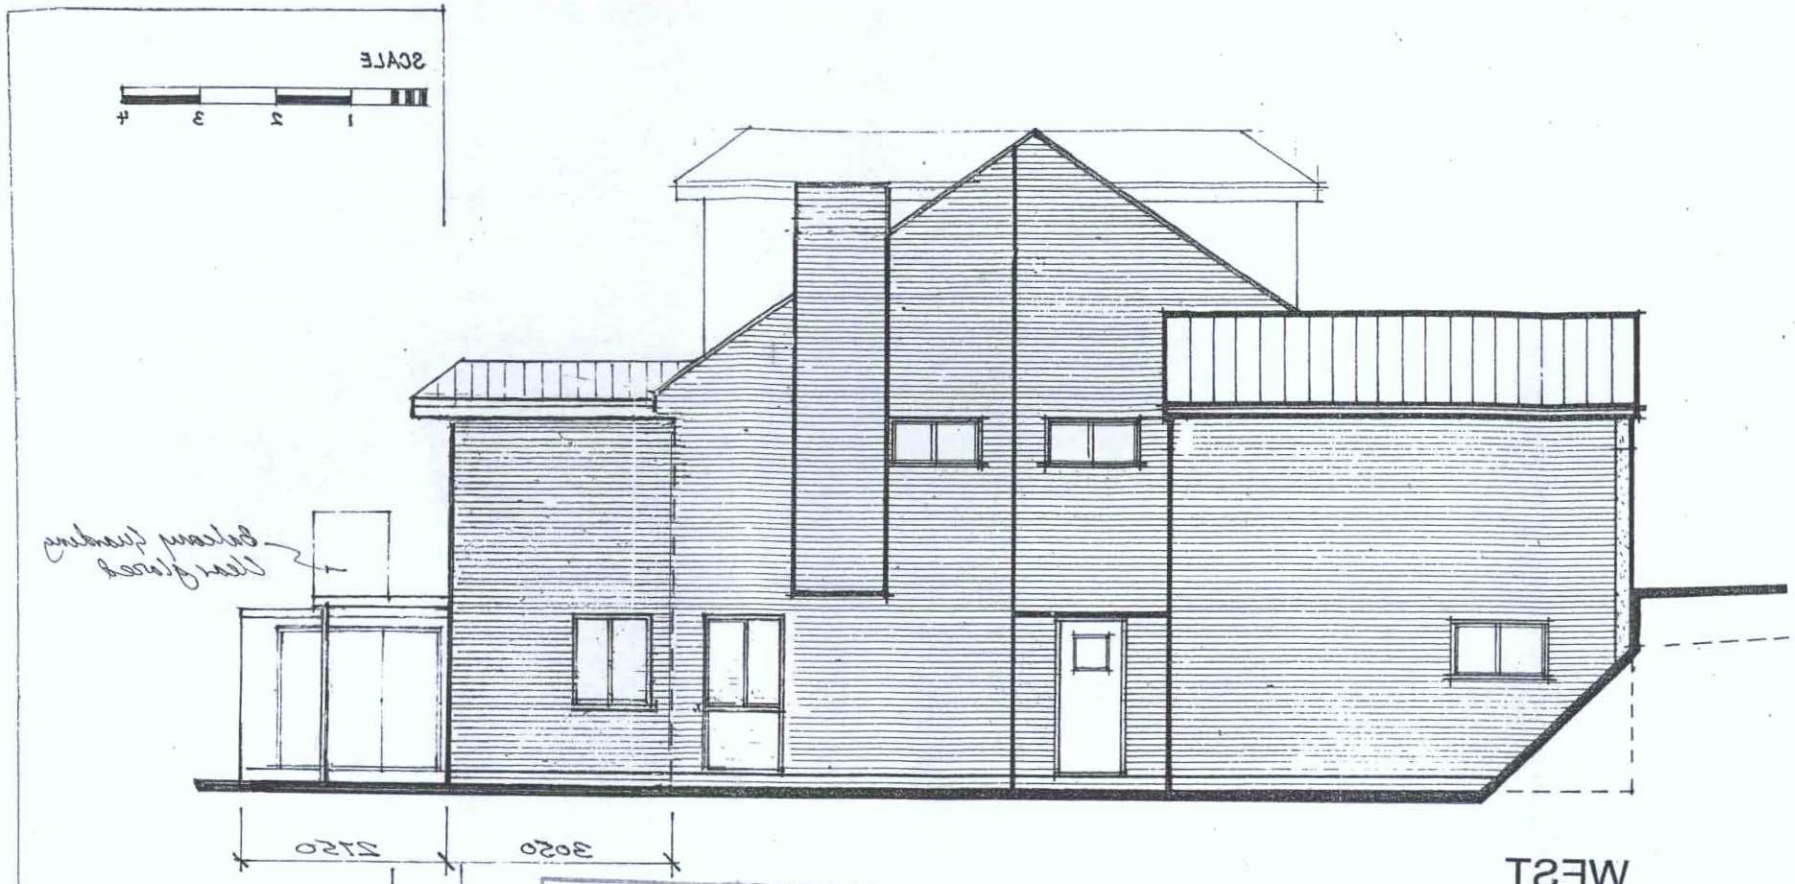

WEST

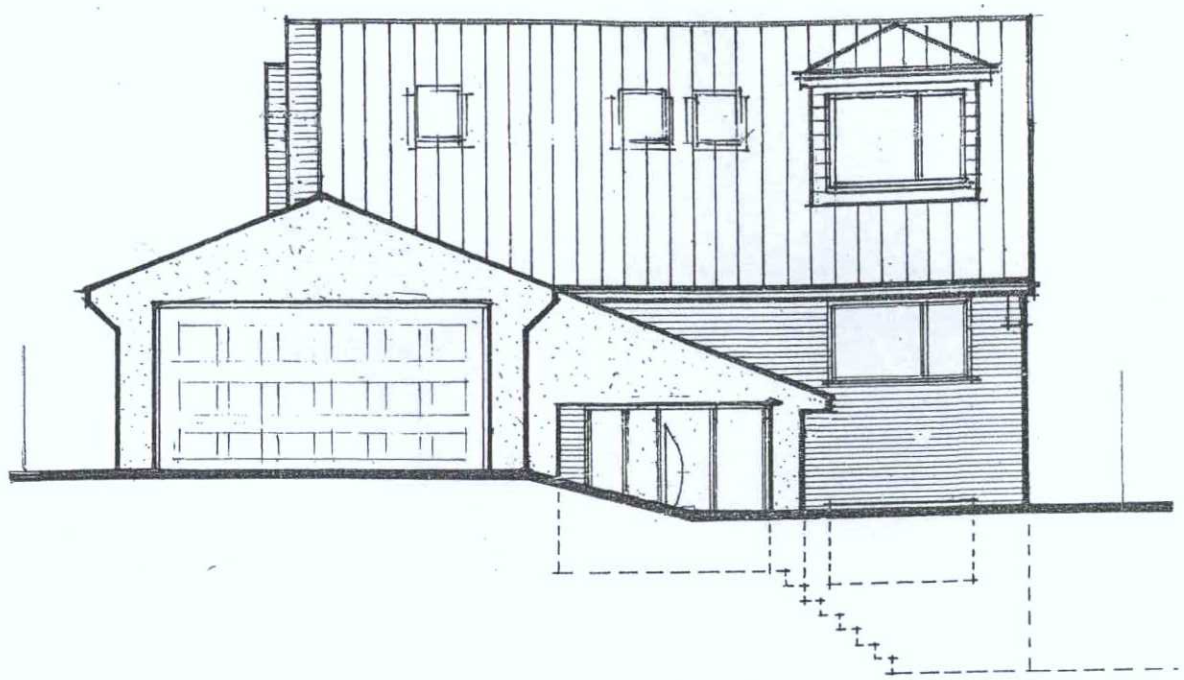

NORTH

ADUR & WORTHING
PLANNING SERVICES

PLAN	AWDM/0078/17
DATE VALID	27 FEB 2017

PROPOSED ELEVATIONS



SOUTH

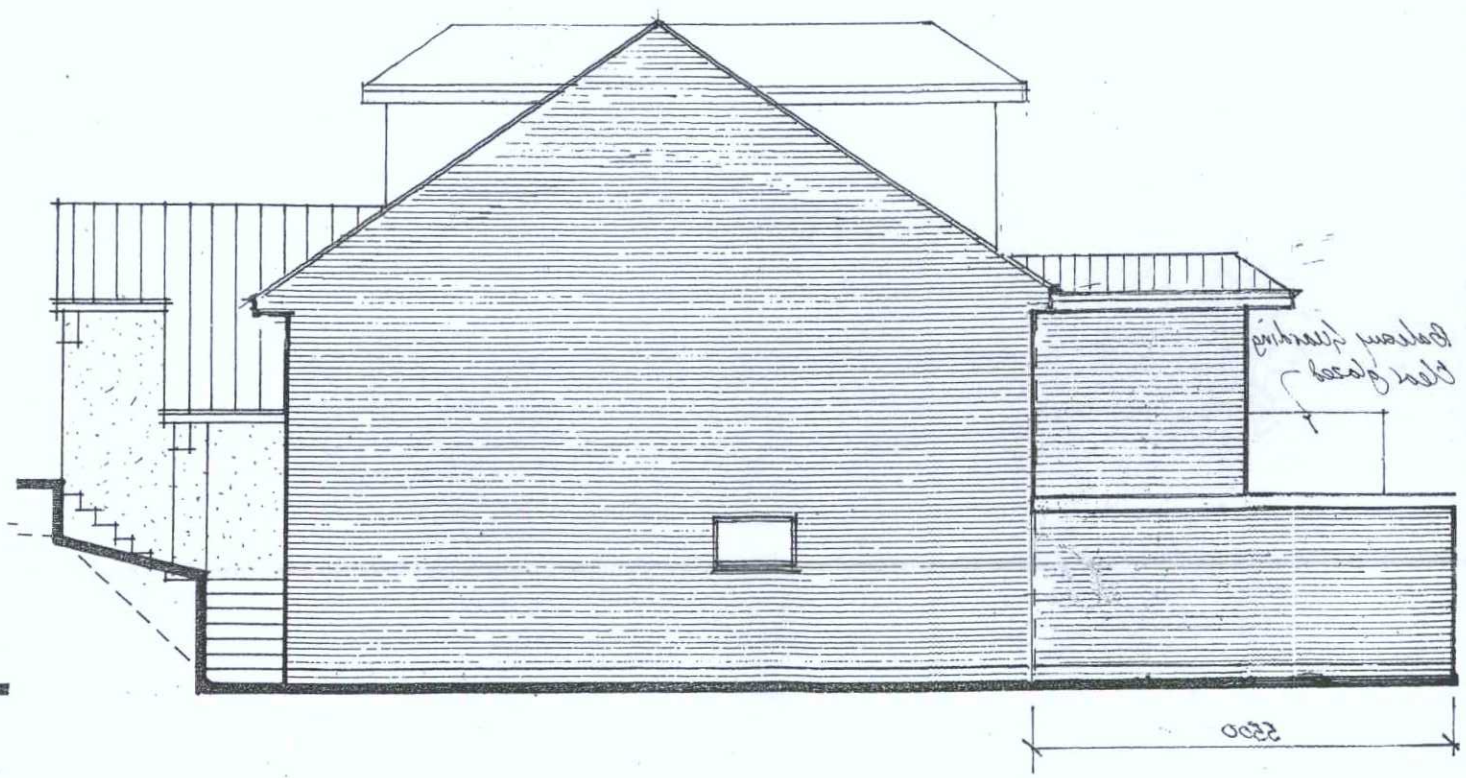

EAST

REVISIONS	
C	Elevations revised. East South & West 25/2/207
B	Scale Bar added 20/2/207
A	Balcony to East Elevation added & Notes 9/2/207

M.J.J TANNER Ltd
30 WOODLANDS PARK
MAIN ROAD, YAPTON
WEST SUSSEX BN18 0EZ
01243 920866
maxtanner@hotmail.co.uk

'Lynden' Ring Road
Lancing
BN15 0QF

AMENDMENT

2 Storey Rear Extension

DATE	Nov 2016
SCALE	1:100
DRG No	1031 - 6 C