PROPOSED UPPER 3rd FLOOR PLAN

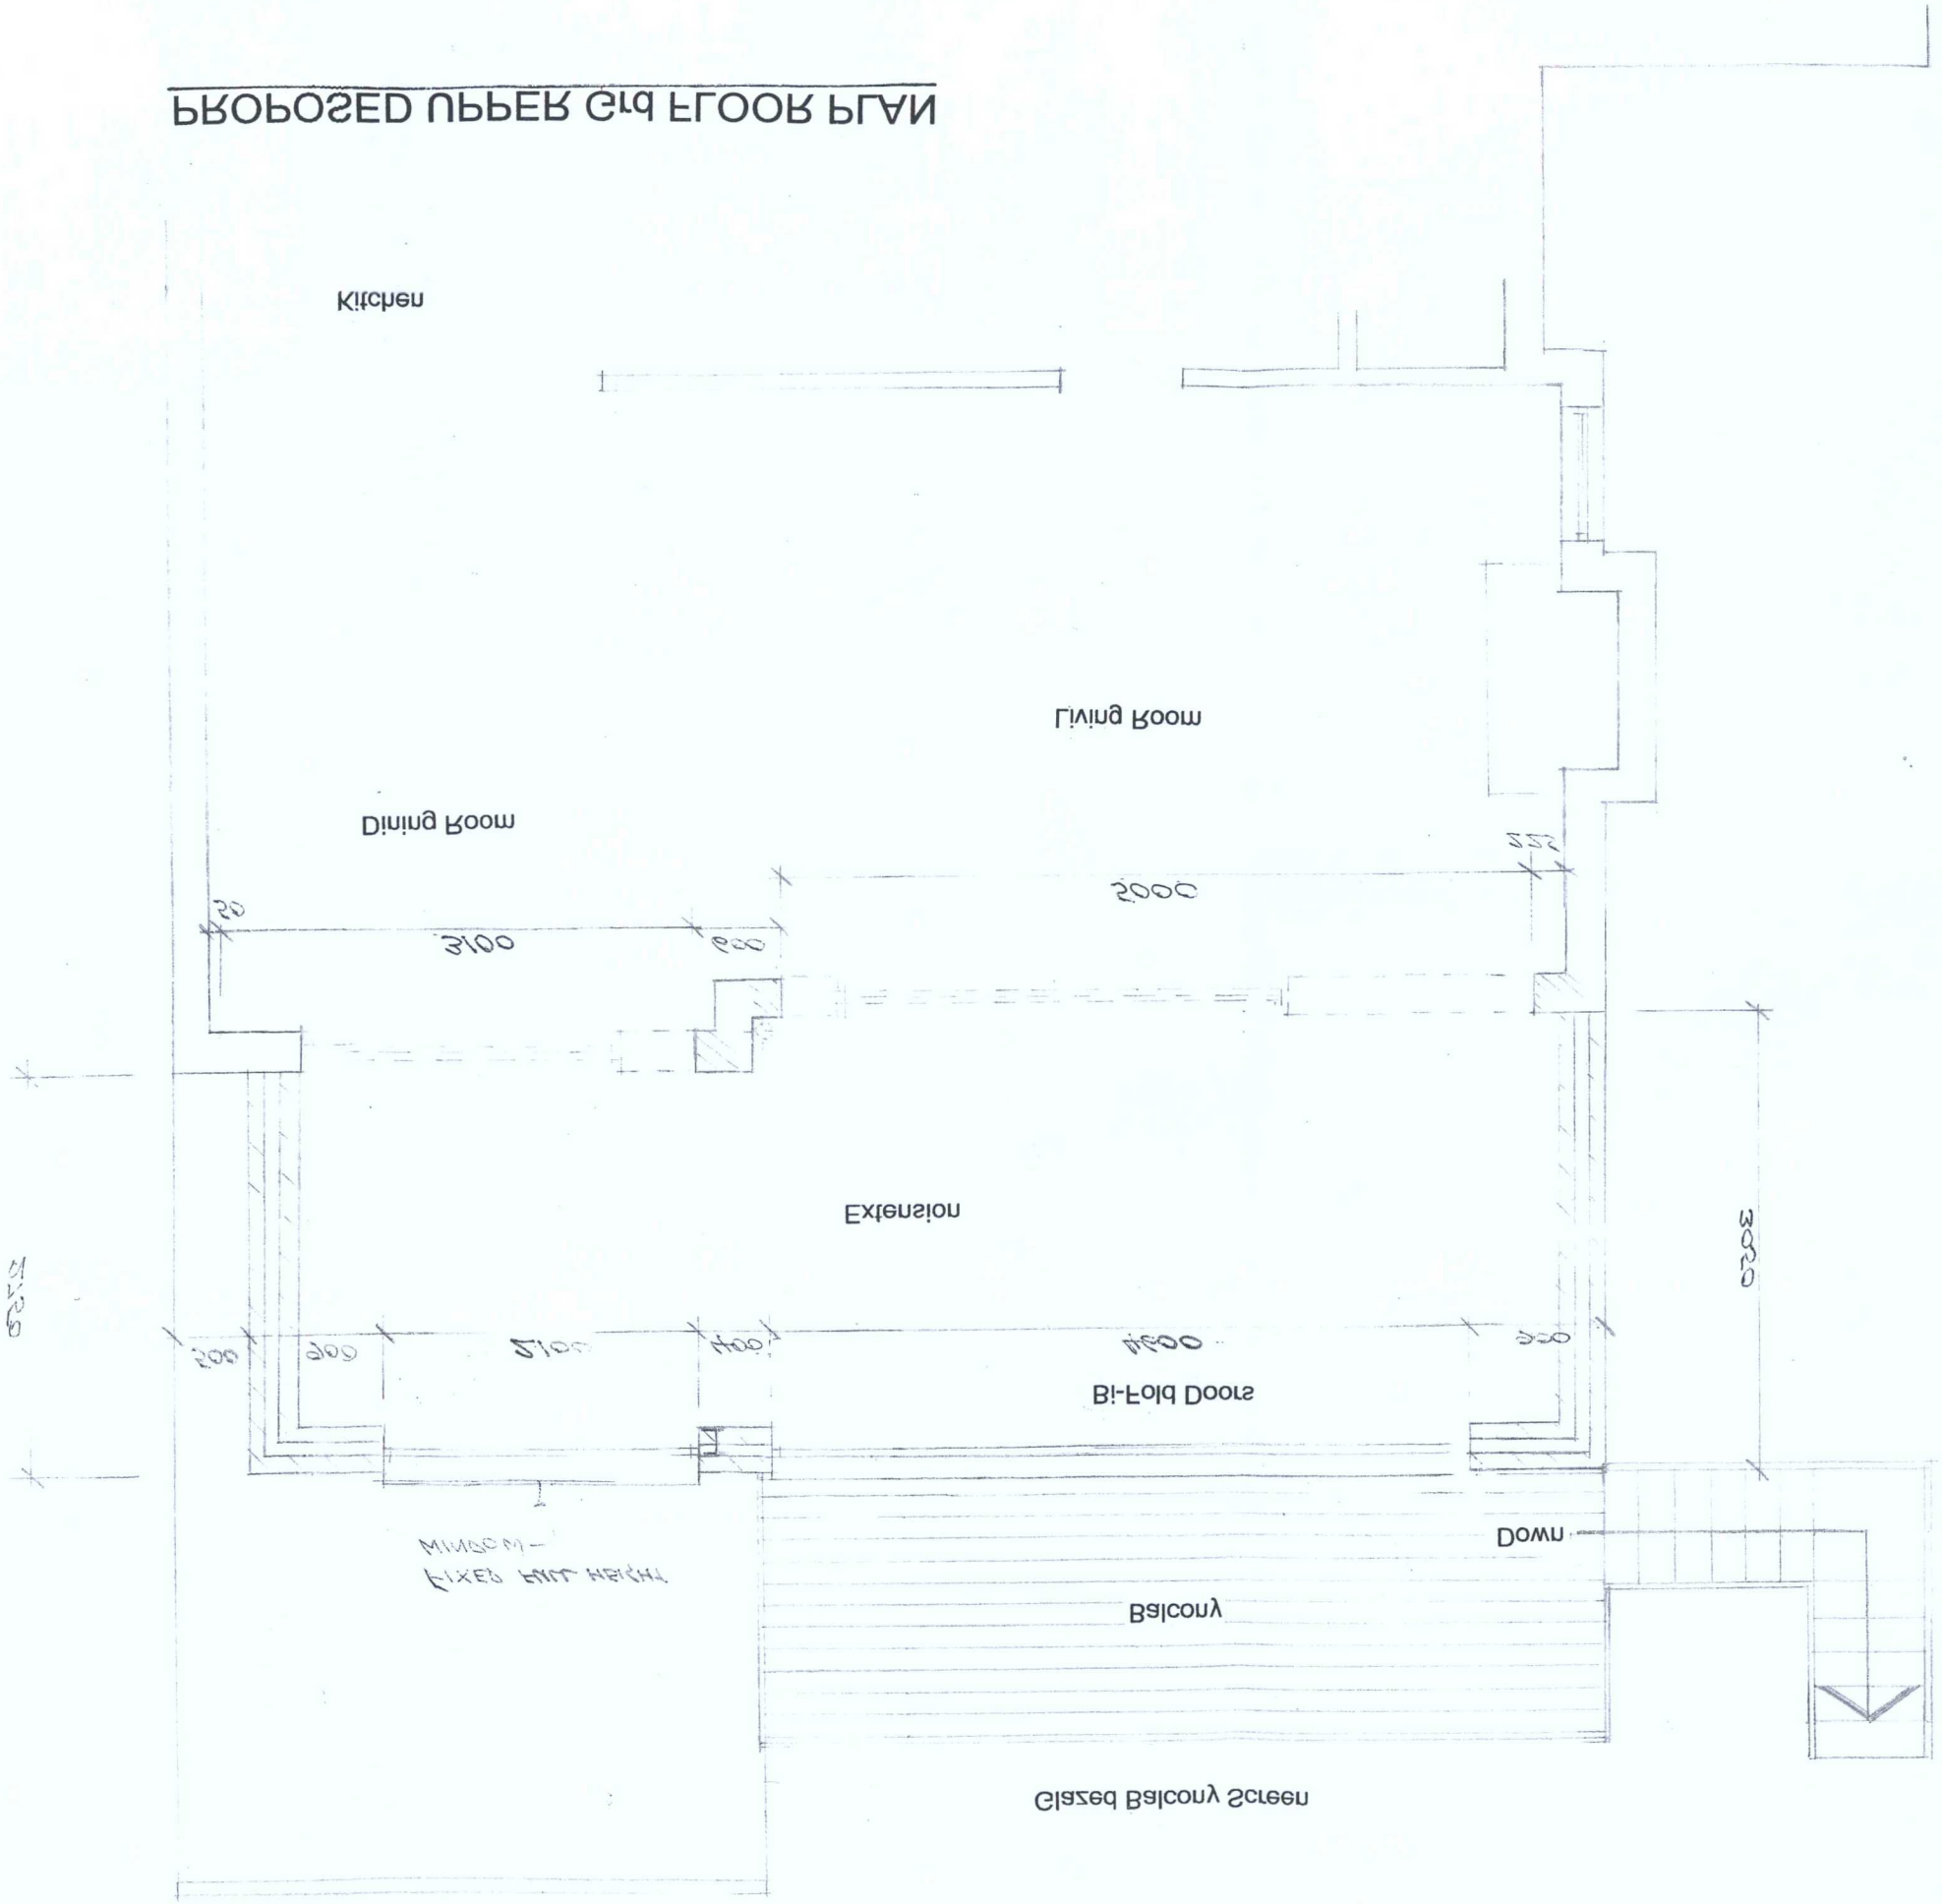

DRG No	1031-5 A
SCALE	1:50
DATE	Nov 2016

2 Storey Rear Extension

Lancing
BN15 0QF
'Lynden' Ring Road

M.L.L TANNER Ltd
30 WOODLANDS PARK
MAIN ROAD, AYRTON
WEST SUSSEX BN18 0ED
01243 920866
maxtanner@hotmail.co.uk

REVISIONS

A	Fixed window 22/2/2017
	4 mm SOS dead fee skin

AMENDMENT

DATE	27 FEB 2017
PLAN	AWDM/ 0048/17

PLANNING SERVICES
ADUR & WORTHING