
ITEM 01 (Qty 1) Ref: SH2
Convert existing Crown Carvery DL post sign to new style Stonehouse internally illuminated totem.
Main panel - Internally illuminated perspex panel with a set of fret cut letters to read 'House Name' 'Stonehouse' 'Pizza & Carvery' coachline to be applied vinyl.
Corex panel - New fret cut aluminium panel covered with timber cladding effect vinyl.
Retain the existing internally illuminated poster frame & replace LED lighting.
Reuse existing light box fixings.
Retain the existing posts.
Scale 1:25

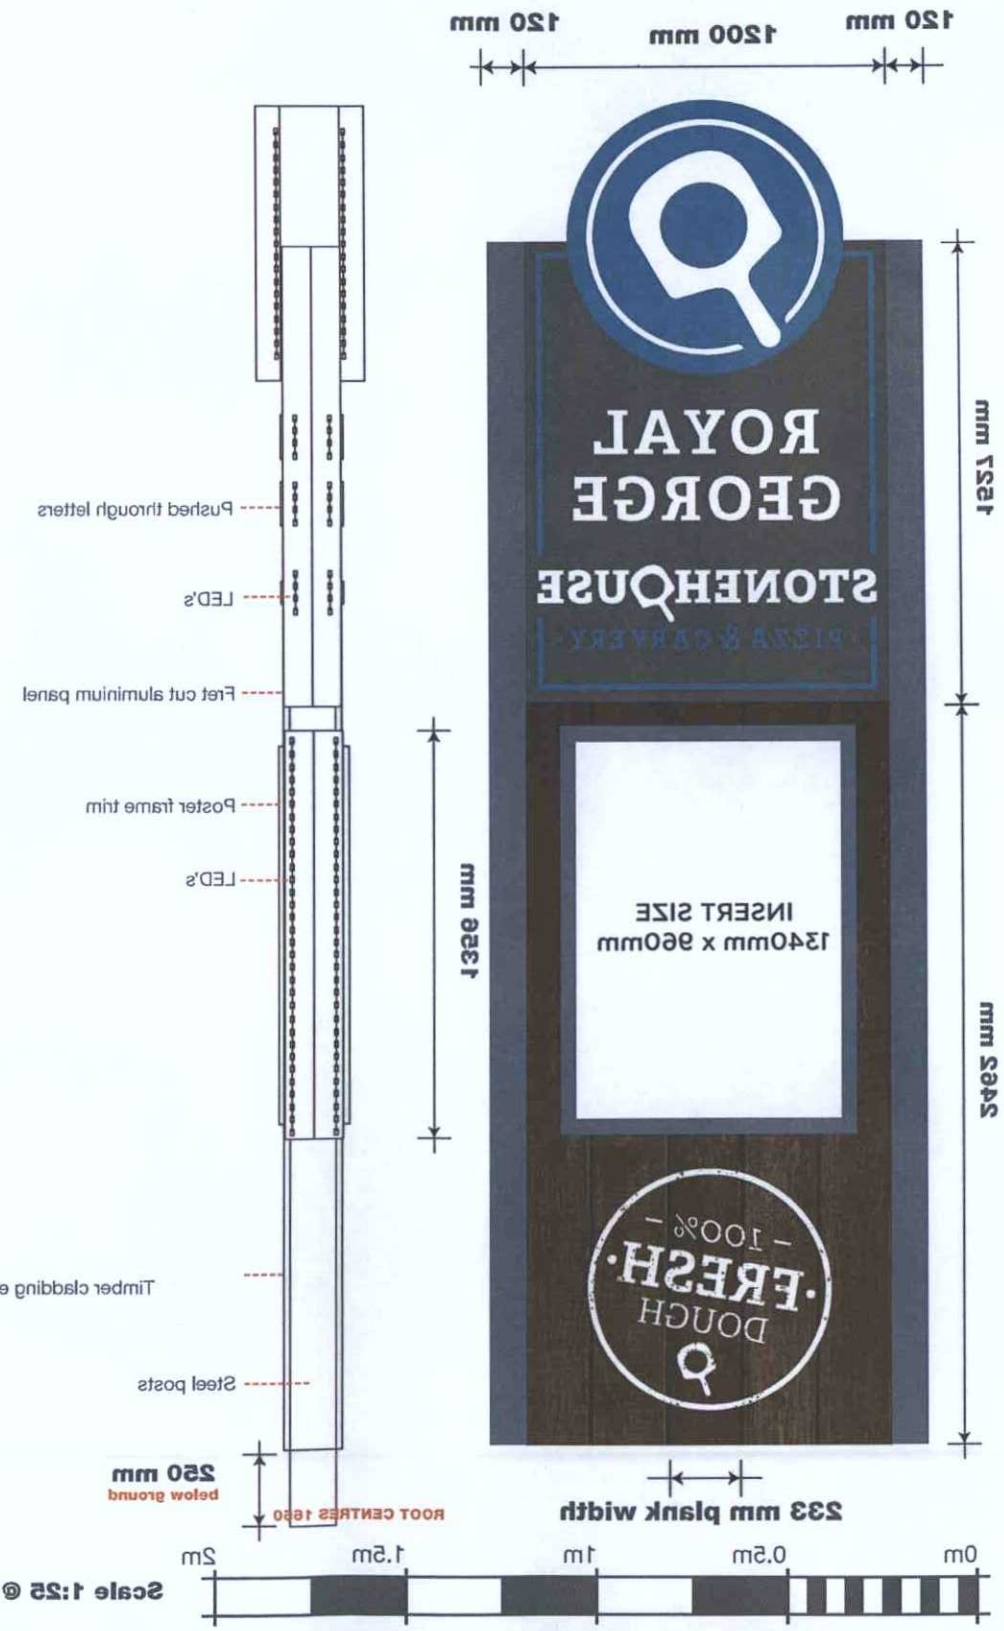

ITEM 02 (QTY 01) Ref: SH9
Individual house name letters direct to wall area.
Illuminated by LED trough light finished background colour.
Scale 1:25



ITEM 03 (QTY 01) Ref: SH22
Signwritten stamp logo direct to wall area.
Scale 1:20



ITEM 04 (QTY 01) Ref: SH23
Signwritten stamp logo direct to wall area.
Scale 1:20



TYPEFACES
HOUSE NAME & SECONDARY Adelle Bold

SIGN COLOURS

Pantone 7711C Dulux 10BG 22\275 RAL 5018 (Closest)	White	Pantone 425C RAL 7011 (closest) Dulux 00NN 13\000	Timber

BUILDING COLOURS

Dulux 30YY 46\036	Dulux 30YY 68\024	Dulux 90BG 17\090	Black



SHEET 1 OF 7
PLANNING

STONEHOUSE
ROYAL GEORGE
UPPER SHORHAM ROAD
SOMERHAM
SUSSEX
BN43 6TA

12686f REV A
15\02\17 - CR

ashleighsigns.co.uk

Copyright : The above designs and illustrations are intended solely for, and should only be used by, those to whom this design specification is addressed. The contents are strictly private and confidential. Any form of reproduction, dissemination, copying, duplication, modification or distribution is strictly prohibited without the prior written consent of **Ashleigh Signs Ltd** (Company Number : 1239680) whose registered address is Ashleigh House, Beckbridge Road, Normanton Industrial Estate, Normanton, WF6 1TE.