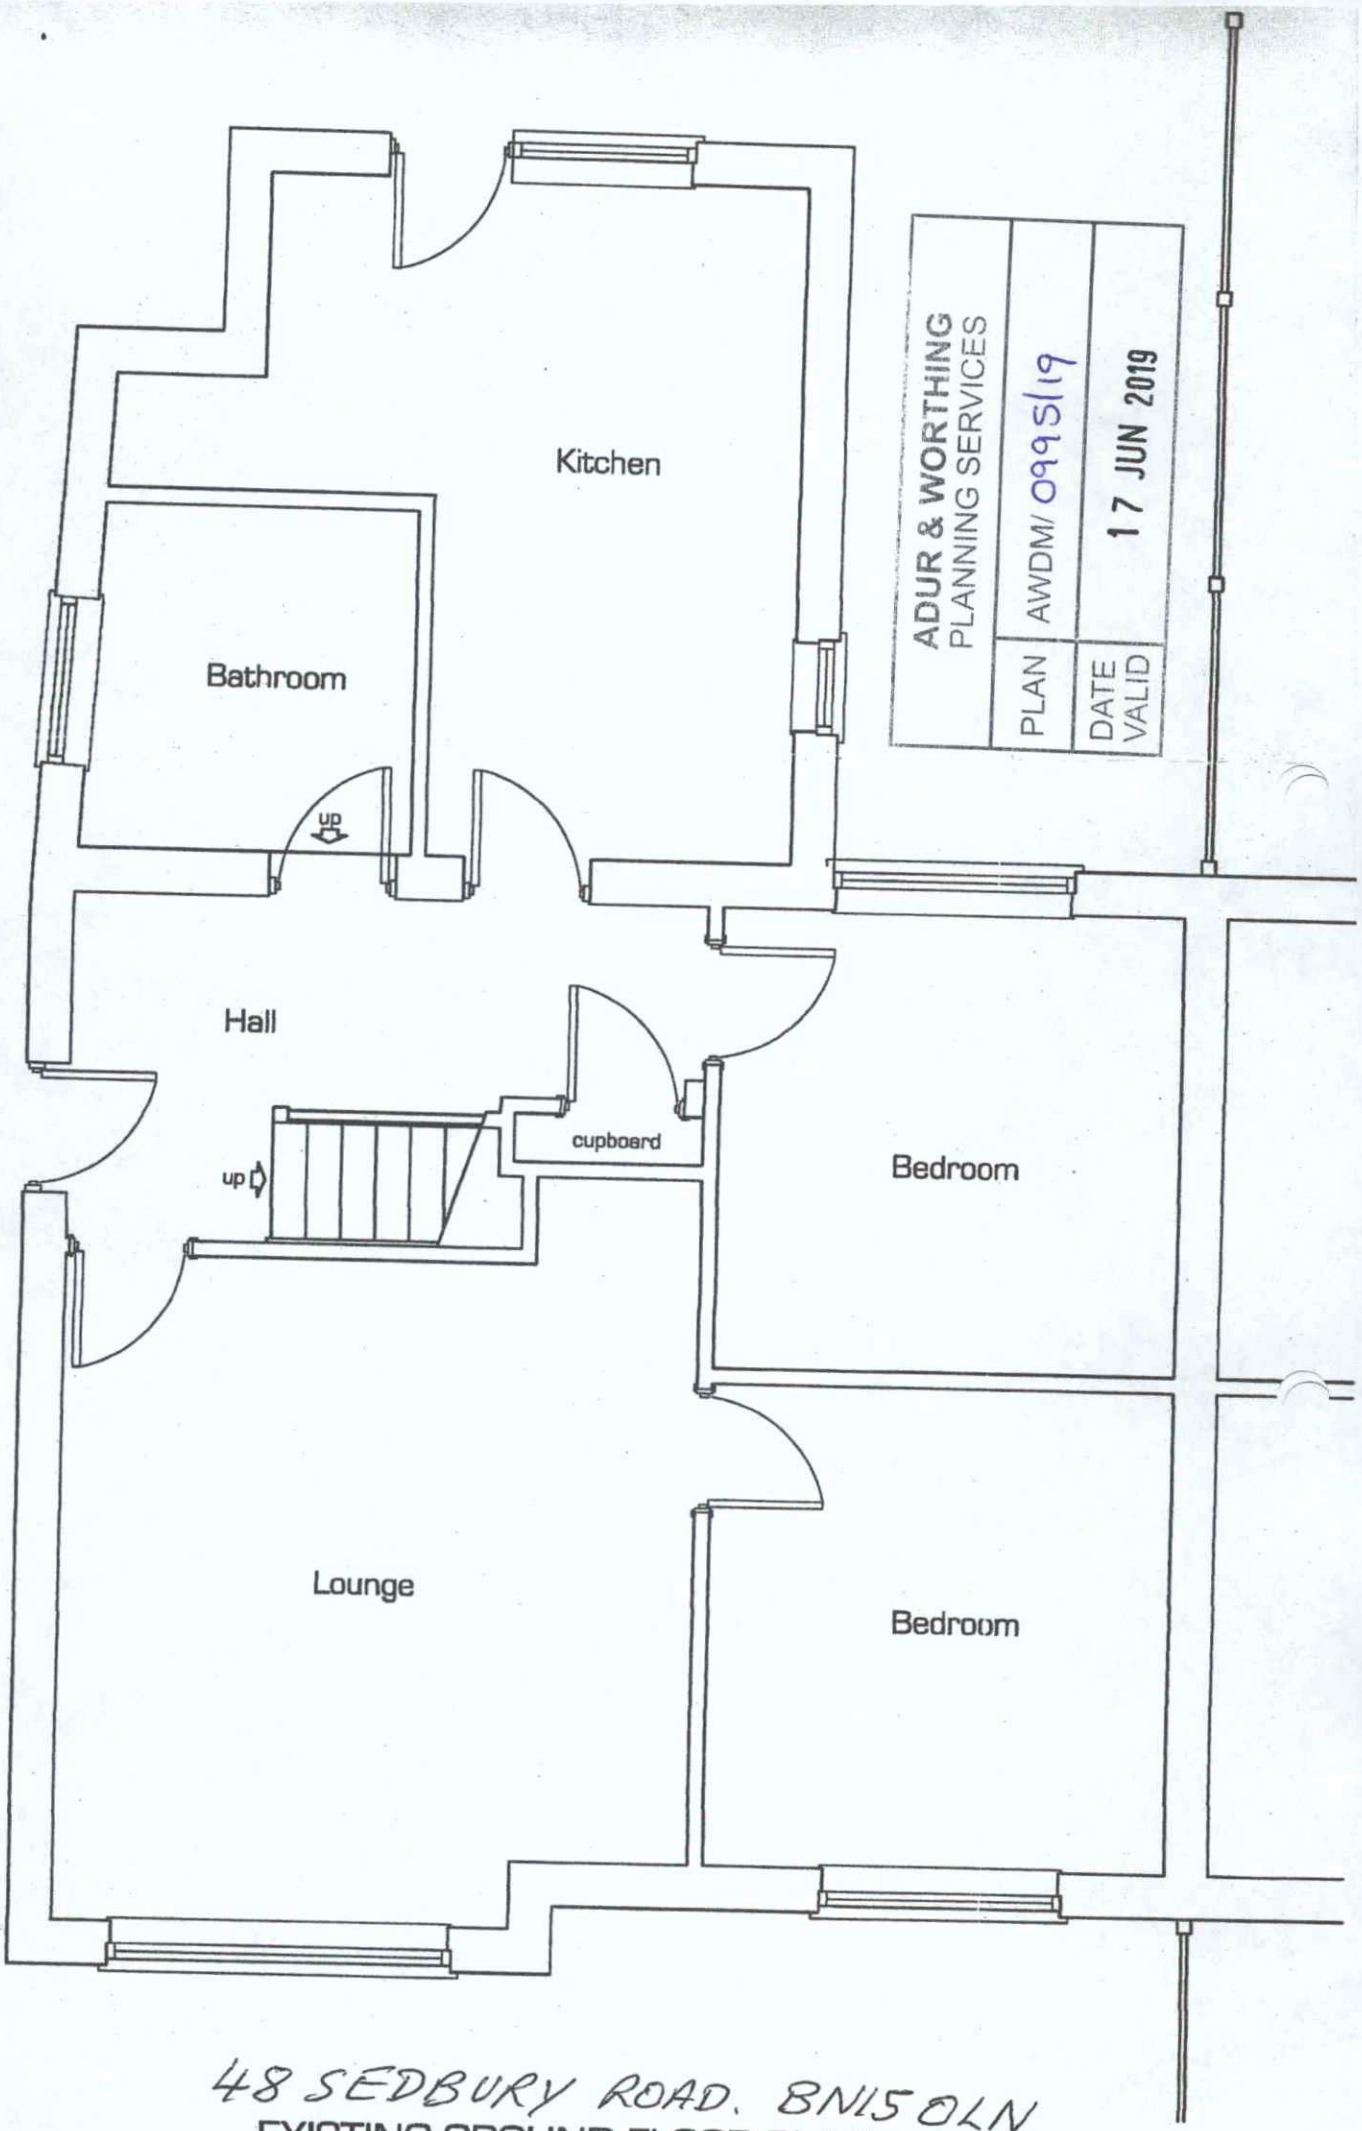


48 SEDBURY ROAD. BN15 0LN

EXISTING GROUND FLOOR PLAN