
PATIO DOORS

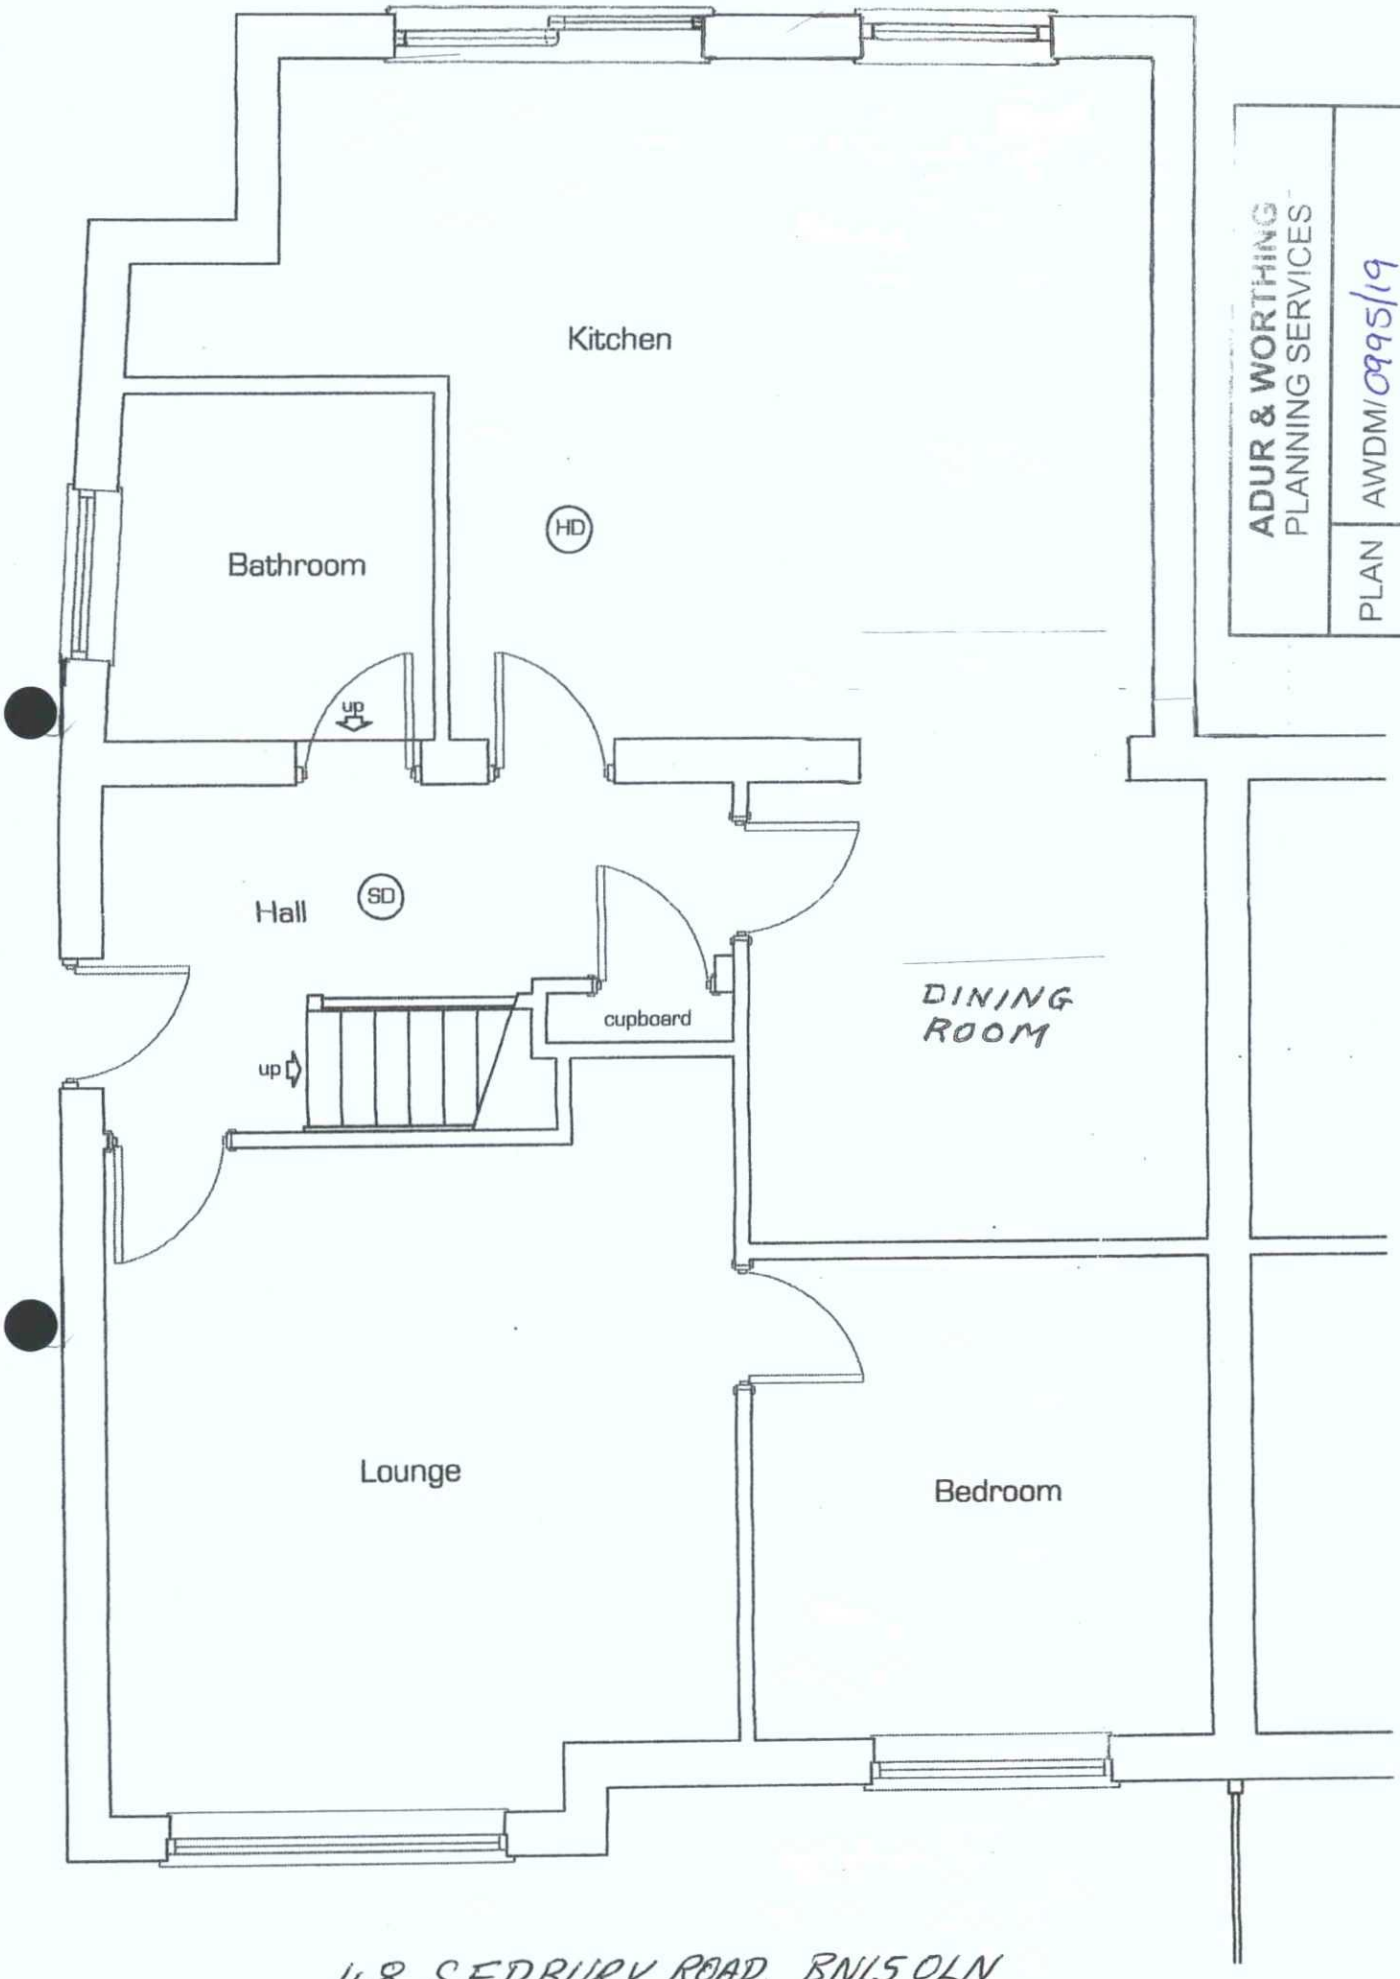

ADUR & WORTHING
PLANNING SERVICES

PLAN	AWDM/0995/19
DATE VALID	17 JUN 2019

48 SEDBURY ROAD. BN15 0LN

PROPOSED GROUND FLOOR PLAN