
THE REAR DORMER IS NOT PART OF THIS APPLICATION AS IT WILL BE CONSTRUCTED UNDER PERMITTED DEVELOPMENT

NOTE
THIS DRAWING MAY BE SCALED FOR PLANNING PURPOSES ONLY. ALL DIMENSIONS RELATING TO SUB-CONTRACTORS OR SUPPLIERS WORK MUST BE CHECKED AND AGREED BETWEEN THE GENERAL CONTRACTOR AND THE SUB-CONTRACTORS AND SUPPLIERS. ALL DIMENSIONS ARE IN MILLIMETRES. IF IN DOUBT ASK. ALL WORKS OR MATERIALS INDICATED ON THE DRAWING ARE TO BE TO THE LATEST BRITISH STANDARDS AND ARE TO BE CARRIED OUT IN ACCORDANCE WITH THE RELEVANT CODES OF PRACTICE OR RECOGNISED TRADE ASSOCIATION RECOMMENDATIONS AND PUBLICATIONS.
© THIS DRAWING IS THE COPYRIGHT OF TECSPEC.

NORTH

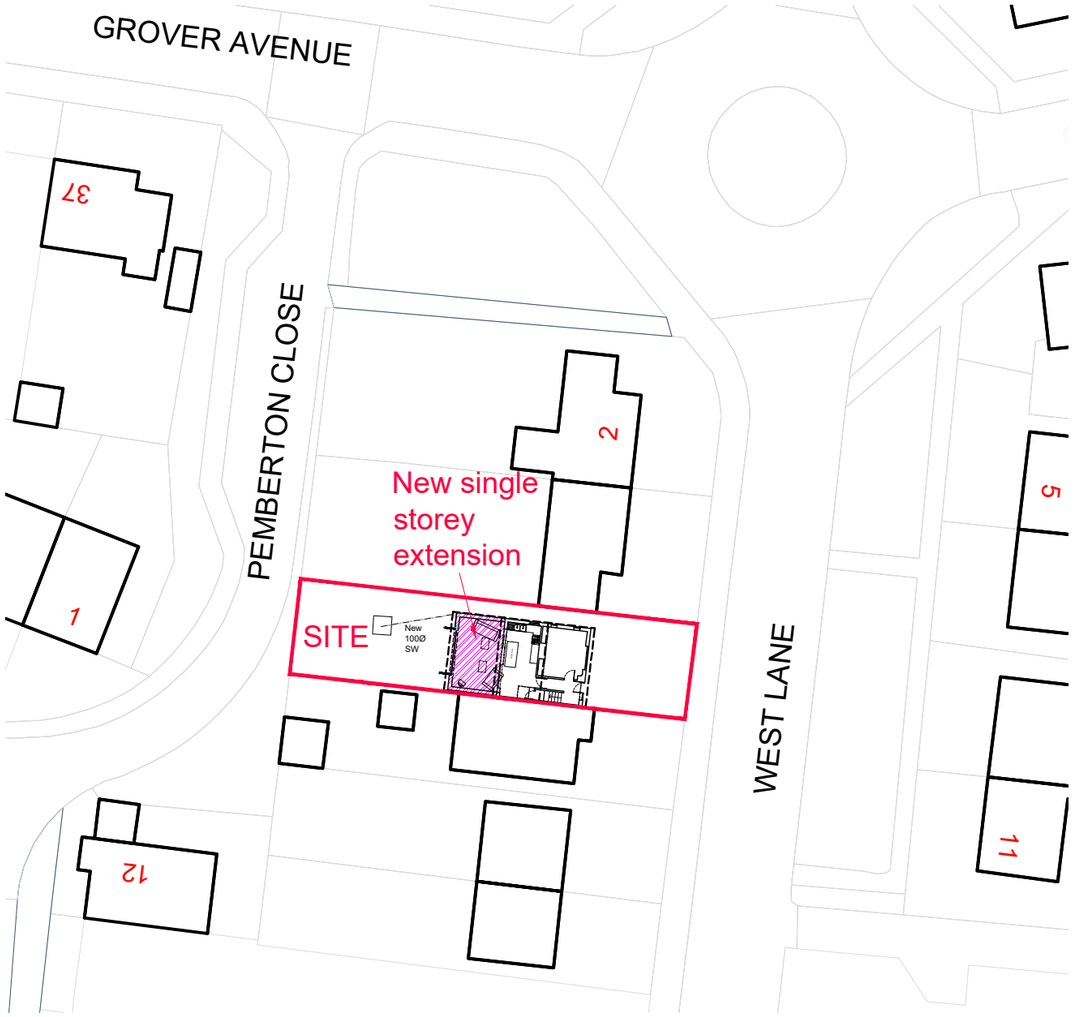


Block Plan
Scale 1:500

1:500 Scale Bar (Metres)
0 5 10 15 20 25 30




Location Plan
Scale 1:1250

1:1250 Scale Bar (Metres)
0 20 40 60

| REV | DATE | DRN | DESCRIPTION |
|---|---|---|---|
| B | 17/06/19 | DB | Note regarding rear dormer added to plan. Hatching added to Block Plan to define rear extension. |
| A | 14/06/19 | DB | Soakaway added to block plan. |
| # | 12/06/19 | DB | Drawing created. |

PLANNING

Tecspec
plan
draw
build

17 berriedale drive, sompting, west sussex bn15 0le
tel 07456851767 email. davidblunsdon@gmail.com

Client
Mr Andrew Bainbridge

Location
6 West Lane
Lancing
West Sussex BN15 9RS

Drawing Title
Block & Location Plan

| Date | Drawn By | Scale |
|---|---|---|
| June 2019 | DB | As Shown@A3 |

CAD file name
016_Planning_Rev 00.dwg

| Drawing No | Revision |
|---|---|
| 016-SL-27 | B |