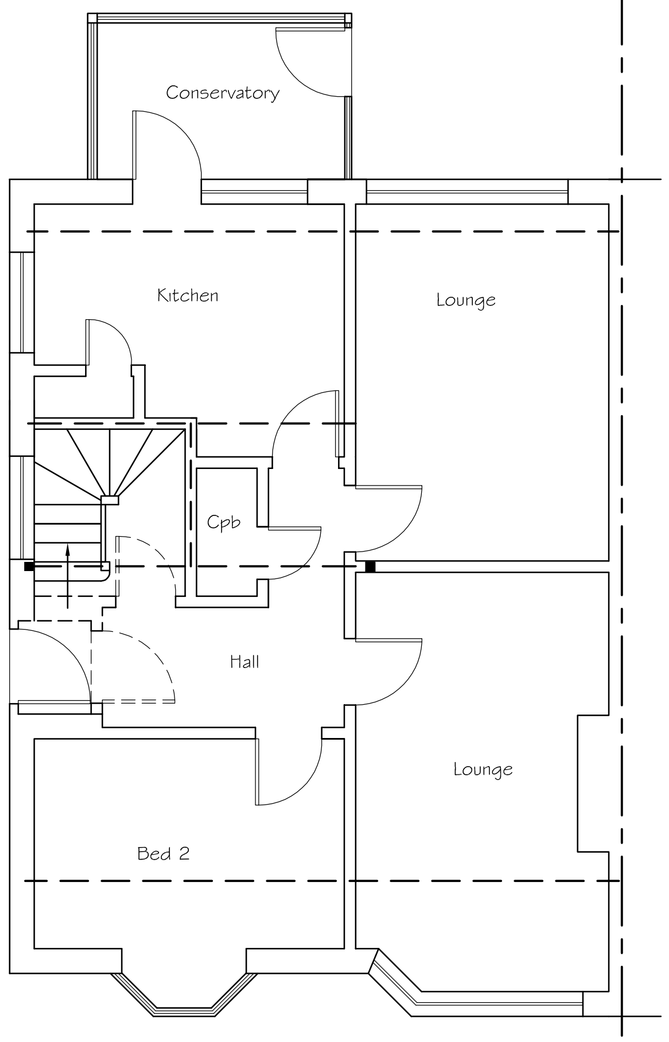

Proposed Ground Floor Plan

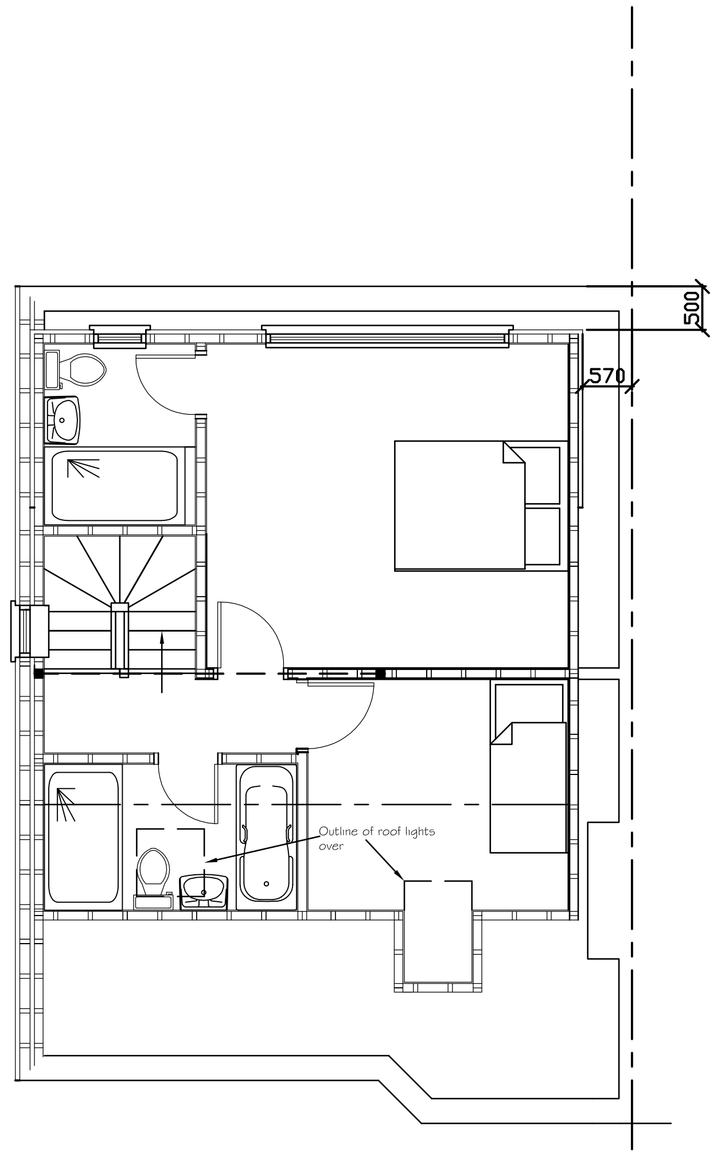

Proposed Floor Plan

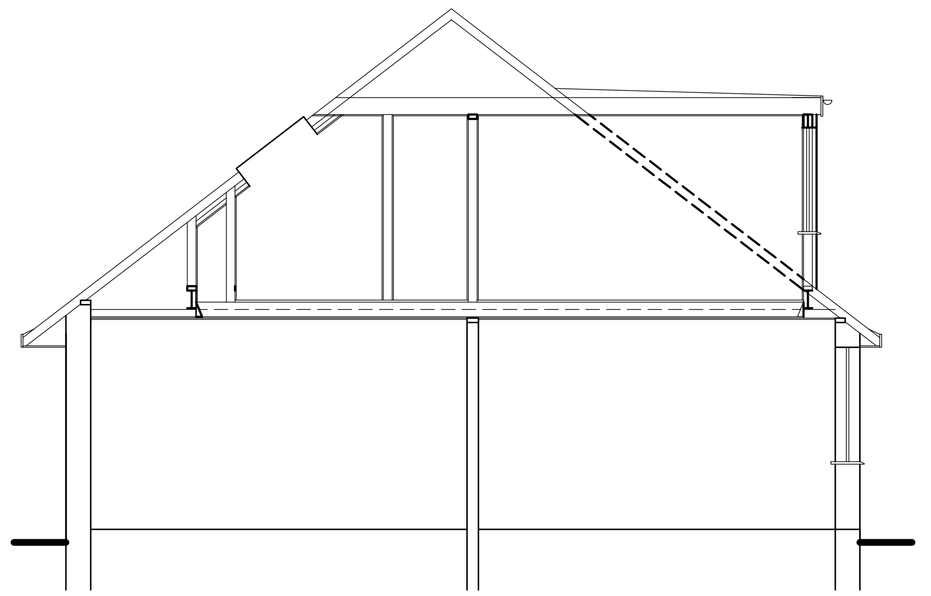

Cross Section

0 0.5 1 2 3 4 5 6 7 8 9 10

SCALE 1:50

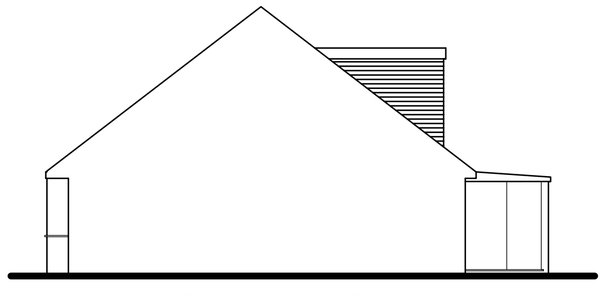

Proposed Side (West) Elevation

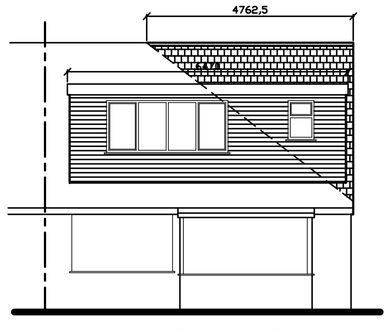

Proposed Rear (South) Elevation

Hip to gable =
9.52x3.65x4.76/6 = 27.57m³

Dormer =
2.28x6.47x3.00/2 = 22.13m³

Total 49.70m³

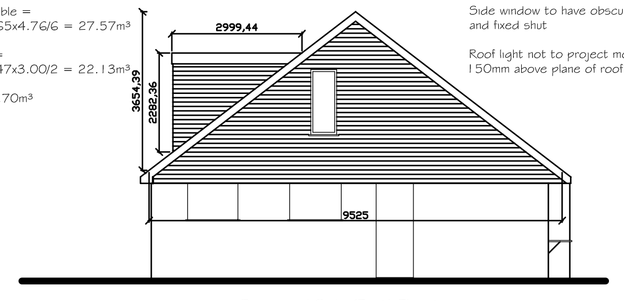

Proposed Side (East) Elevation

Note: All materials to match existing.

Side window to have obscure glass and fixed shut

Roof light not to project more than 150mm above plane of roof

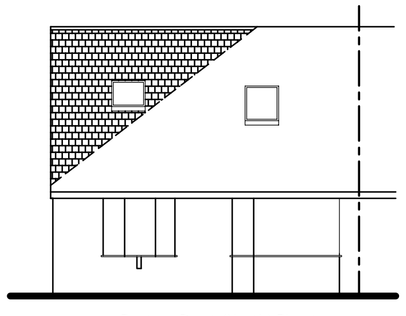

Existing Front (North) Elevation

0 0.5 1 2 3 4 5 6 7 8 9 10

SCALE 1:100

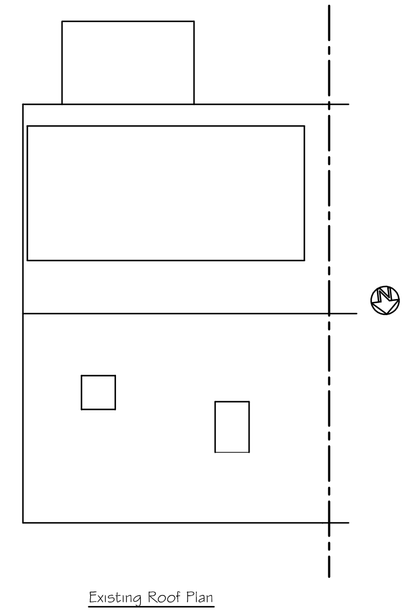

Existing Roof Plan

Tony Rogers
Building Consultants
Address: 40 Dawn Crescent, Upper Beeding
West Sussex, BN44 3WH
Telephone: 01903 815225 Fax: 01903 815225

Rev.	Date:	Revision Description:
A	March 2022	Dimensions added

Client: Mr G Foschini

Address: 9 Park Road
Shoreham
West Sussex
BN43 6PF

Project: Proposed rooms in roof with hip to gable and rear dormer

Scale: 1:50 1:100
Paper Size A1

Date: February 2022

Drawing No: 22/1486/02

Drawn By: AWR

Revision: A