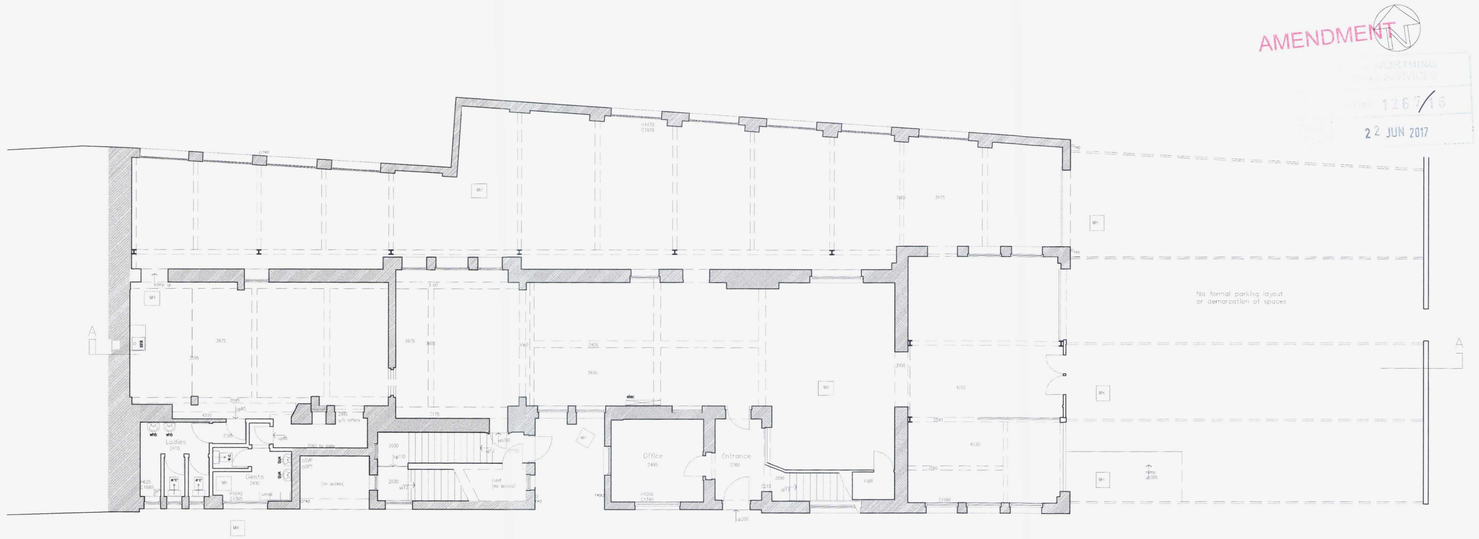


AMENDMENT

NORTHING
NORTH SERVICES
1267/16
22 JUN 2017

**Existing Ground Floor Plan** Scale 1:100 @A2

## Planning issue

Z 210617 Final planning issue

| rev. | date | |
|---|---|---|

These drawings should be approved by local Authority.

No dimensions to be scaled from this drawing, all dimensions to be checked on site. This drawing is copyright and should not be reproduced without the permission of the Architects.

client Bravo Properties Ltd.

project Caxton House
Ham Road, Shoreham

drawing Existing Grd Floor Plan

scale 1:100@A2 date March 2016
drawn OB


19a Wilbury Avenue
Hove, East Sussex
BN3 6HS

tel: 01273 265230
fax: 01273 321667
email:info@turnerbloom.co.uk

Turner Associates


0m 1m 2m 3m 4m 5m 6m 7m 8m 9m 10m

TA 964 /02 rev. Z