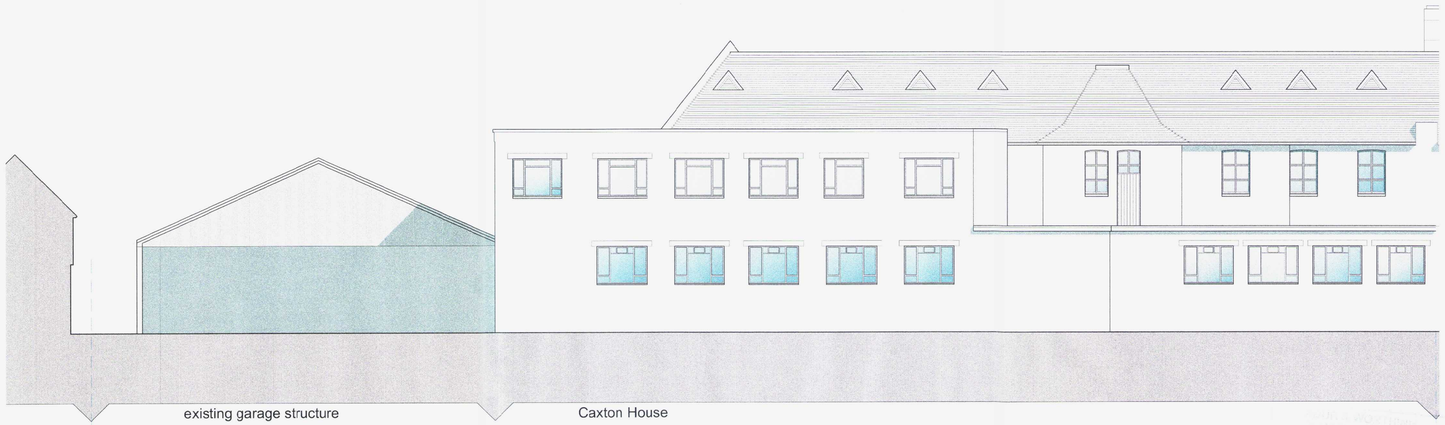

Existing Rear (North) Elevation Scale 1:100 @A2

0m 1m 2m 3m 4m 5m 6m 7m 8m 9m 10m



Existing Rear (North) Contextual Elevation Scale 1:200 @A2

22 JUN 2017
AMENDMENT

Planning issue

Z 210617 Final planning issue

rev.	date	

These drawings should be approved to local Authority.

No dimensions to be scaled from this drawing. All dimensions to be checked on site. This drawing is copyright and should not be reproduced without the permission of the architects.

client Bravo Properties Ltd.

project Caxton House
Ham Road, Shoreham

drawing Existing Rear Elevations

scale As Shown date March 2016
drawn OB

Ho Wilbury Avenue
Hove, East Sussex
BN3 6HS
tel: 01273 203230
fax: 01273 321687
email: info@turnerhouses.co.uk

Turner Associates

TA 964 /05 rev. Z