


Rev	Amendments	Date
A	Updated following receipt of client comments	08/12/25

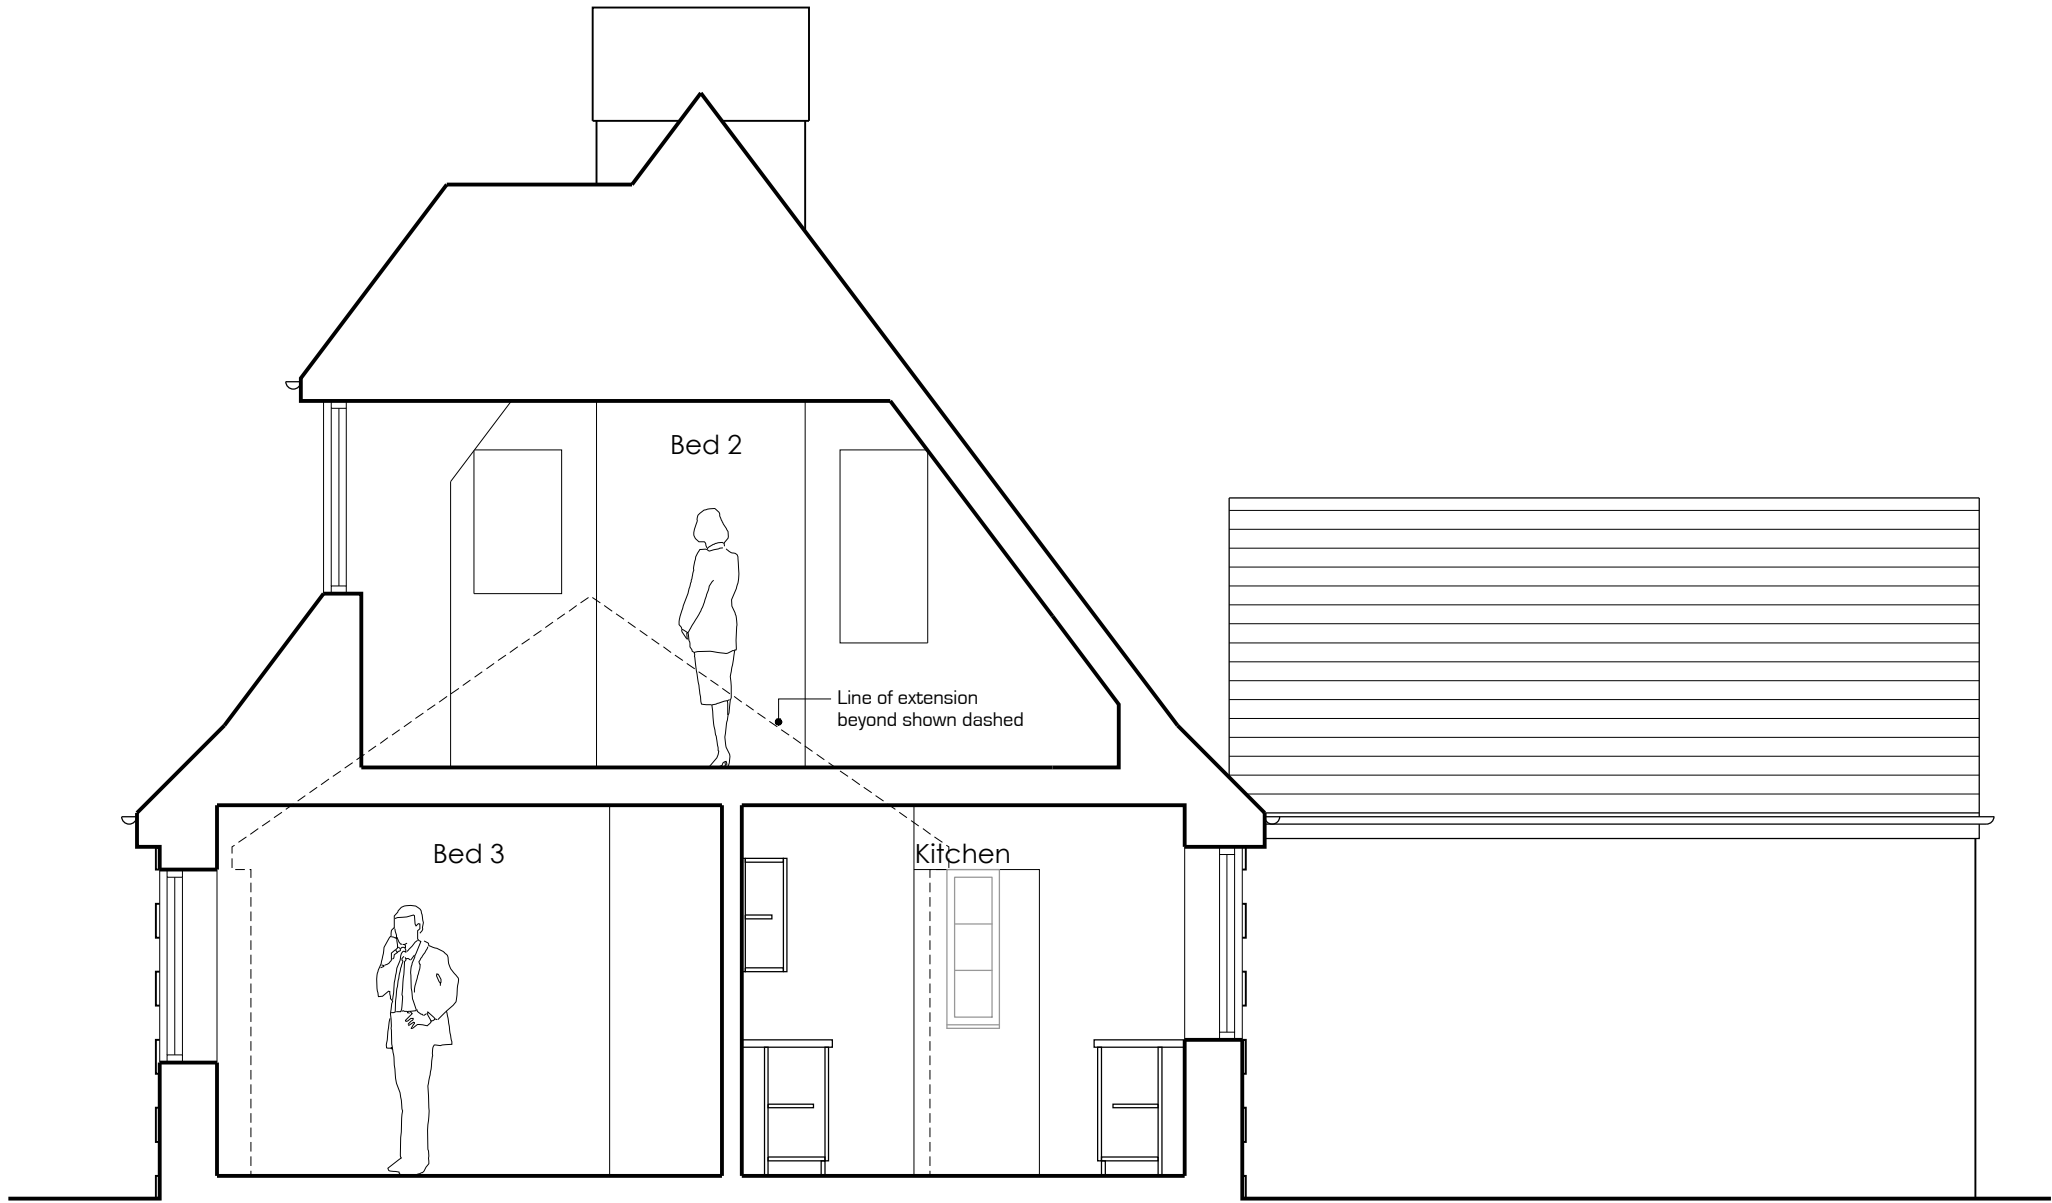

Notes:
OS Extract provided by Messrs Mapserve
Landscape and furniture shown indicatively

ALCOVE
ARCHITECTURE
/ 25a New Broadway Worthing Sussex BN11 4HP
/ 01903 608448 / www.alcovearchitecture.co.uk

Project:
Marston
Durrington Hill
Worthing
BN13 2PX
Drawing Title:
Sections as Proposed

Status:
Planning
Scale:
1:50@A3
Project No:
25133
Drawn By:
JE
Drawing No:
P104
Date:
Nov 25
Revision:
A