

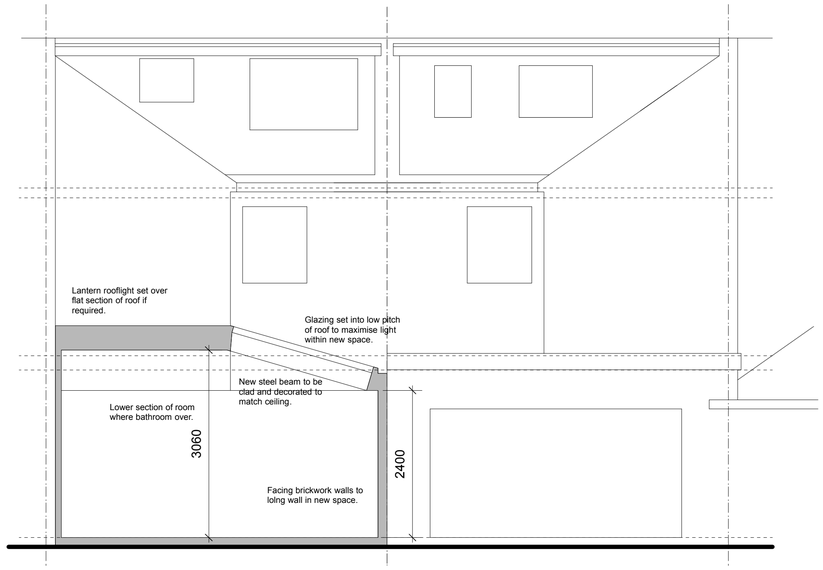



SECTION THROUGH EXTENSION TO SHOW SPACE CREATED

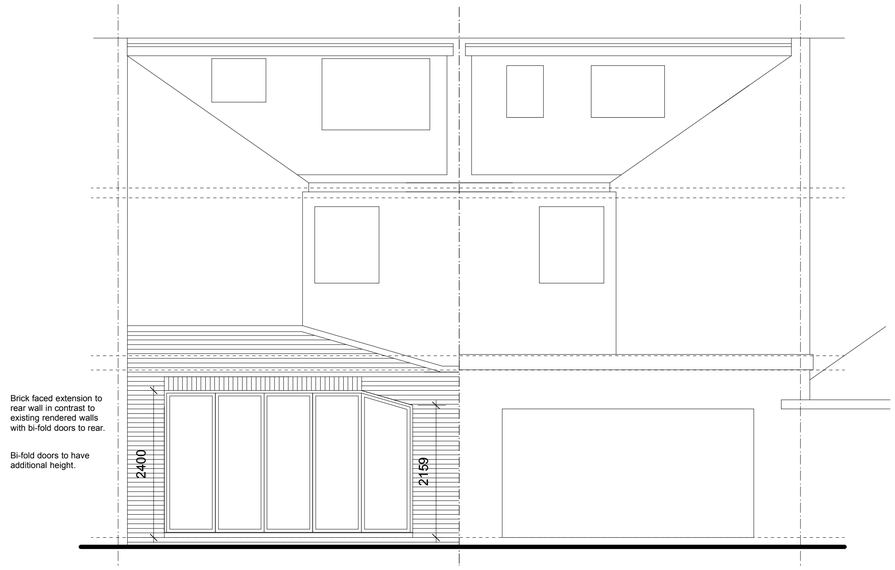

PROPOSED REAR ELEVATION

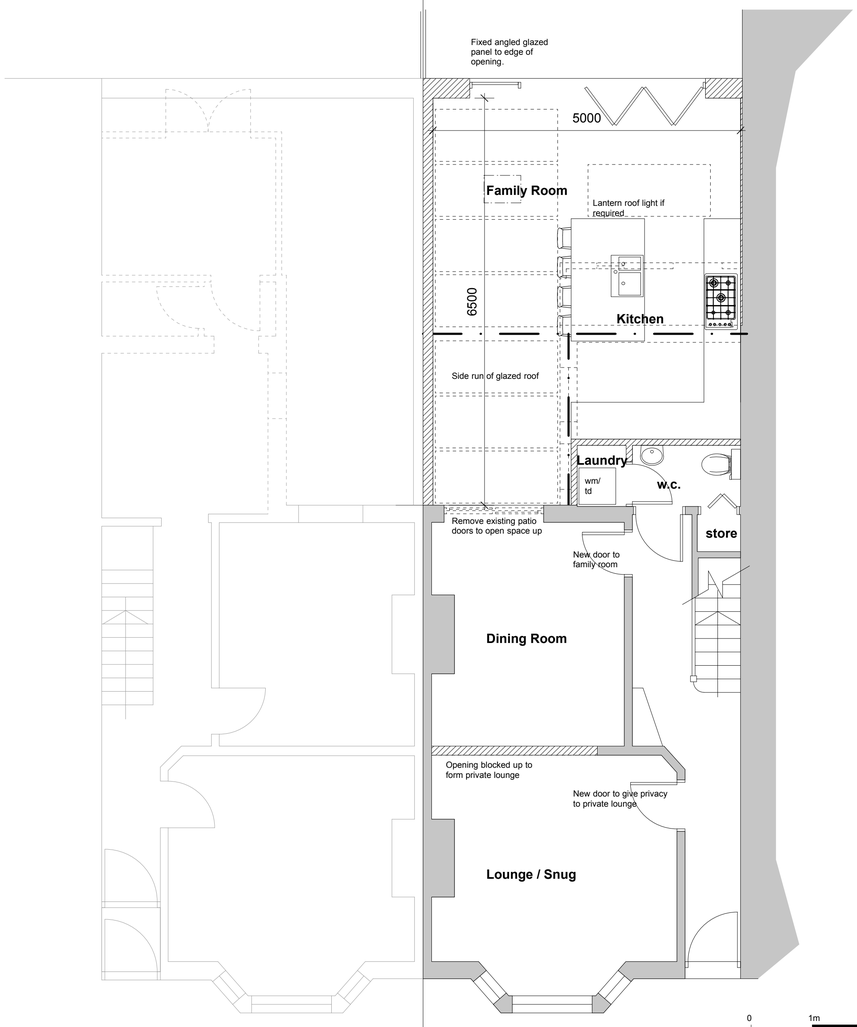

PROPOSED PLAN
PARTIALLY GLAZED SIDE

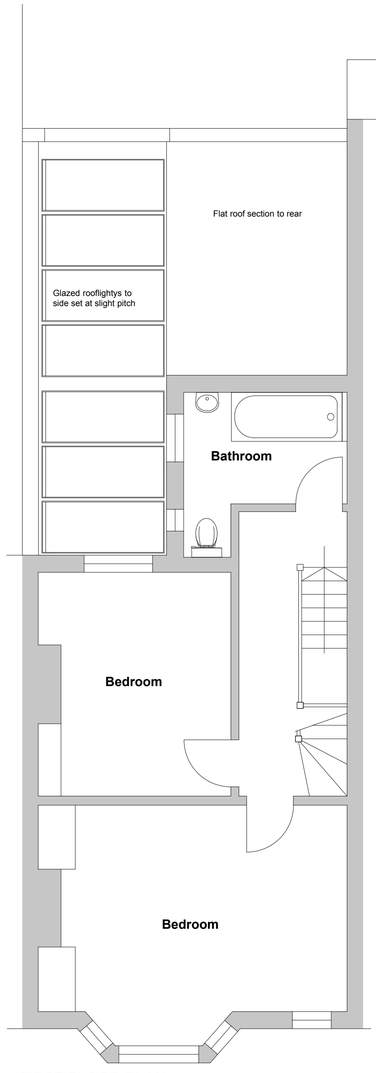

FIRST FLOOR PLAN

0 1m 2m 3m 4m 5m

SCALE 1:50

notes:

amendments:

Felce & Guy Partnership LLP
Architects

Studio 5 | English Close | Hove | BN3 7ET
T: 01273 736217 E: info@felceandguy.co.uk

project:	REAR EXTENSION
location:	55 UNDERDOWN ROAD SOUTHWICK
client:	MR & MRS CLITHEROE
drawing:	PROPOSED PLANS
scale:	1:50
page:	A1
drawn by:	SM
checked by:	SM
date:	MAR 2020
drawing number:	2777 - 04
revision:	

© Felce & Guy Partnership LLP