



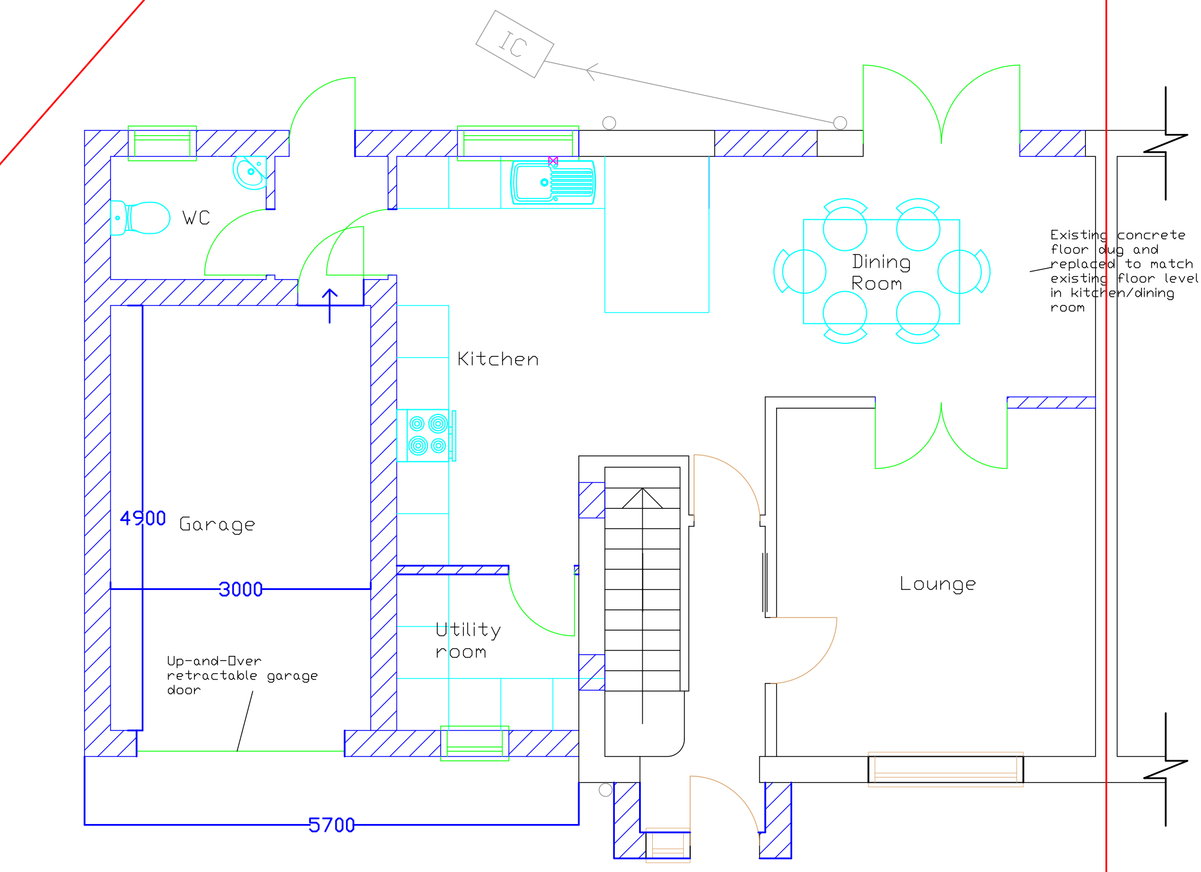


PROPOSED FLOOR PLANS 1:50

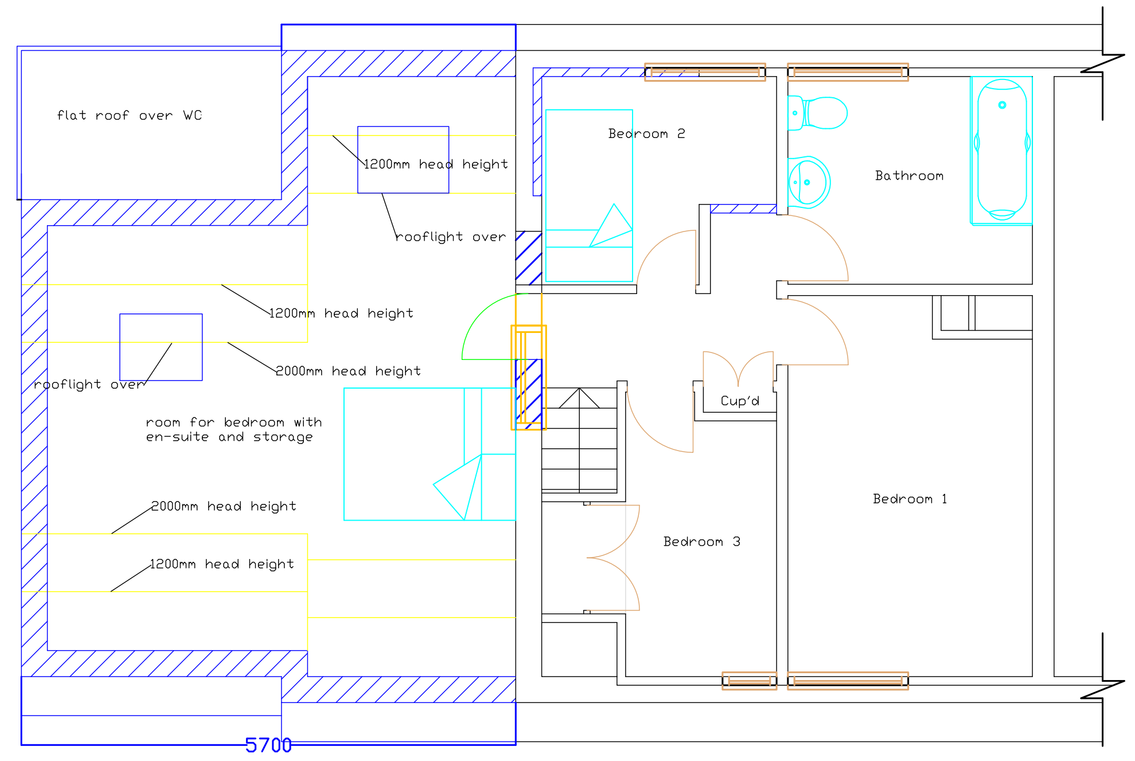


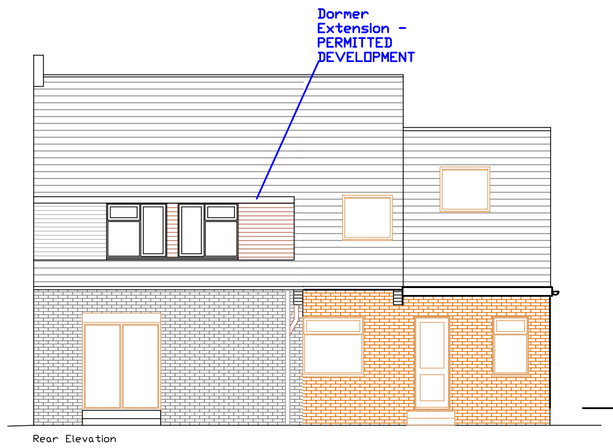

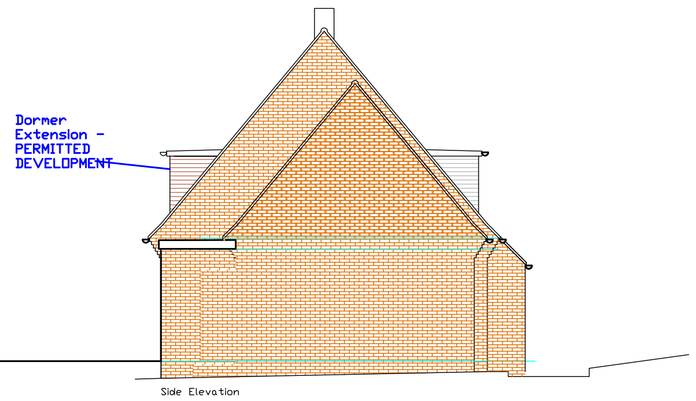

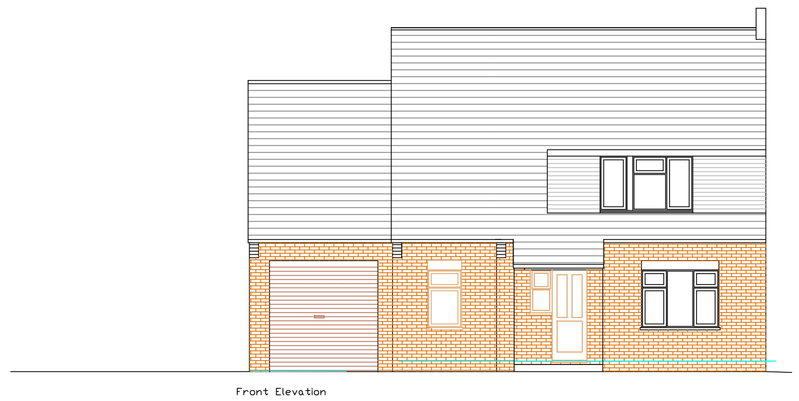


PROPOSED ELEVATIONS 1:100

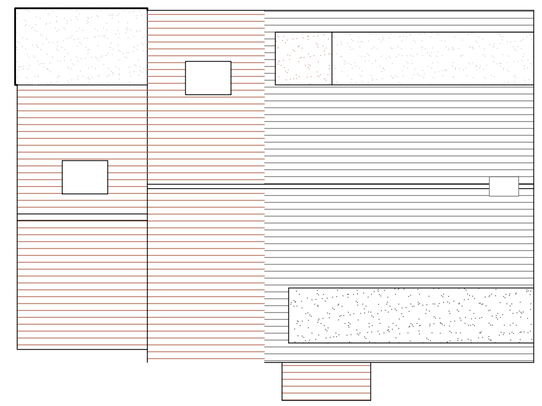


PROPOSED ROOFPLAN 1:100

ISSUED FOR PLANNING

REVISED 24/10/11

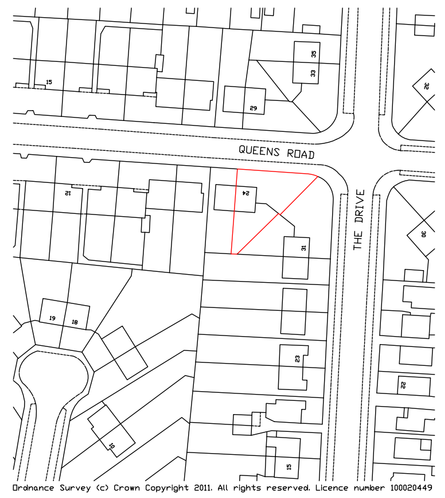

LOCATION 1:1250

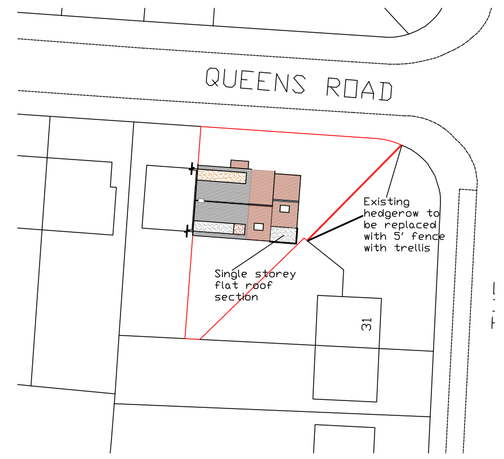

BLOCK 1:500

All dimensions to be checked on site prior to commencement of work, except for planning purposes.

This drawing is the copyright of
CALDOTEC LTD
and may not be copied, altered or reproduced in any way without written authority.

CALDOTEC LTD
41 WILLOWHAYNE AVE
EAST PRESTON
WEST SUSSEX
BN16 1PL
Telephone
01903 859176

PROPOSED FLOORPLANS, ELEVATIONS, ROOF PLAN & BLOCK
24 Queens Road,
Southwick
West Sussex
BN42 4RQ

CLIENT Mr Walker

Issue	Details	By	Date
RB	Revised scheme	EG/LW	24/10/11

SCALE AS SHOWN on A1
DATE 24/10/11
DRAWING NUMBER 101117/03 RB