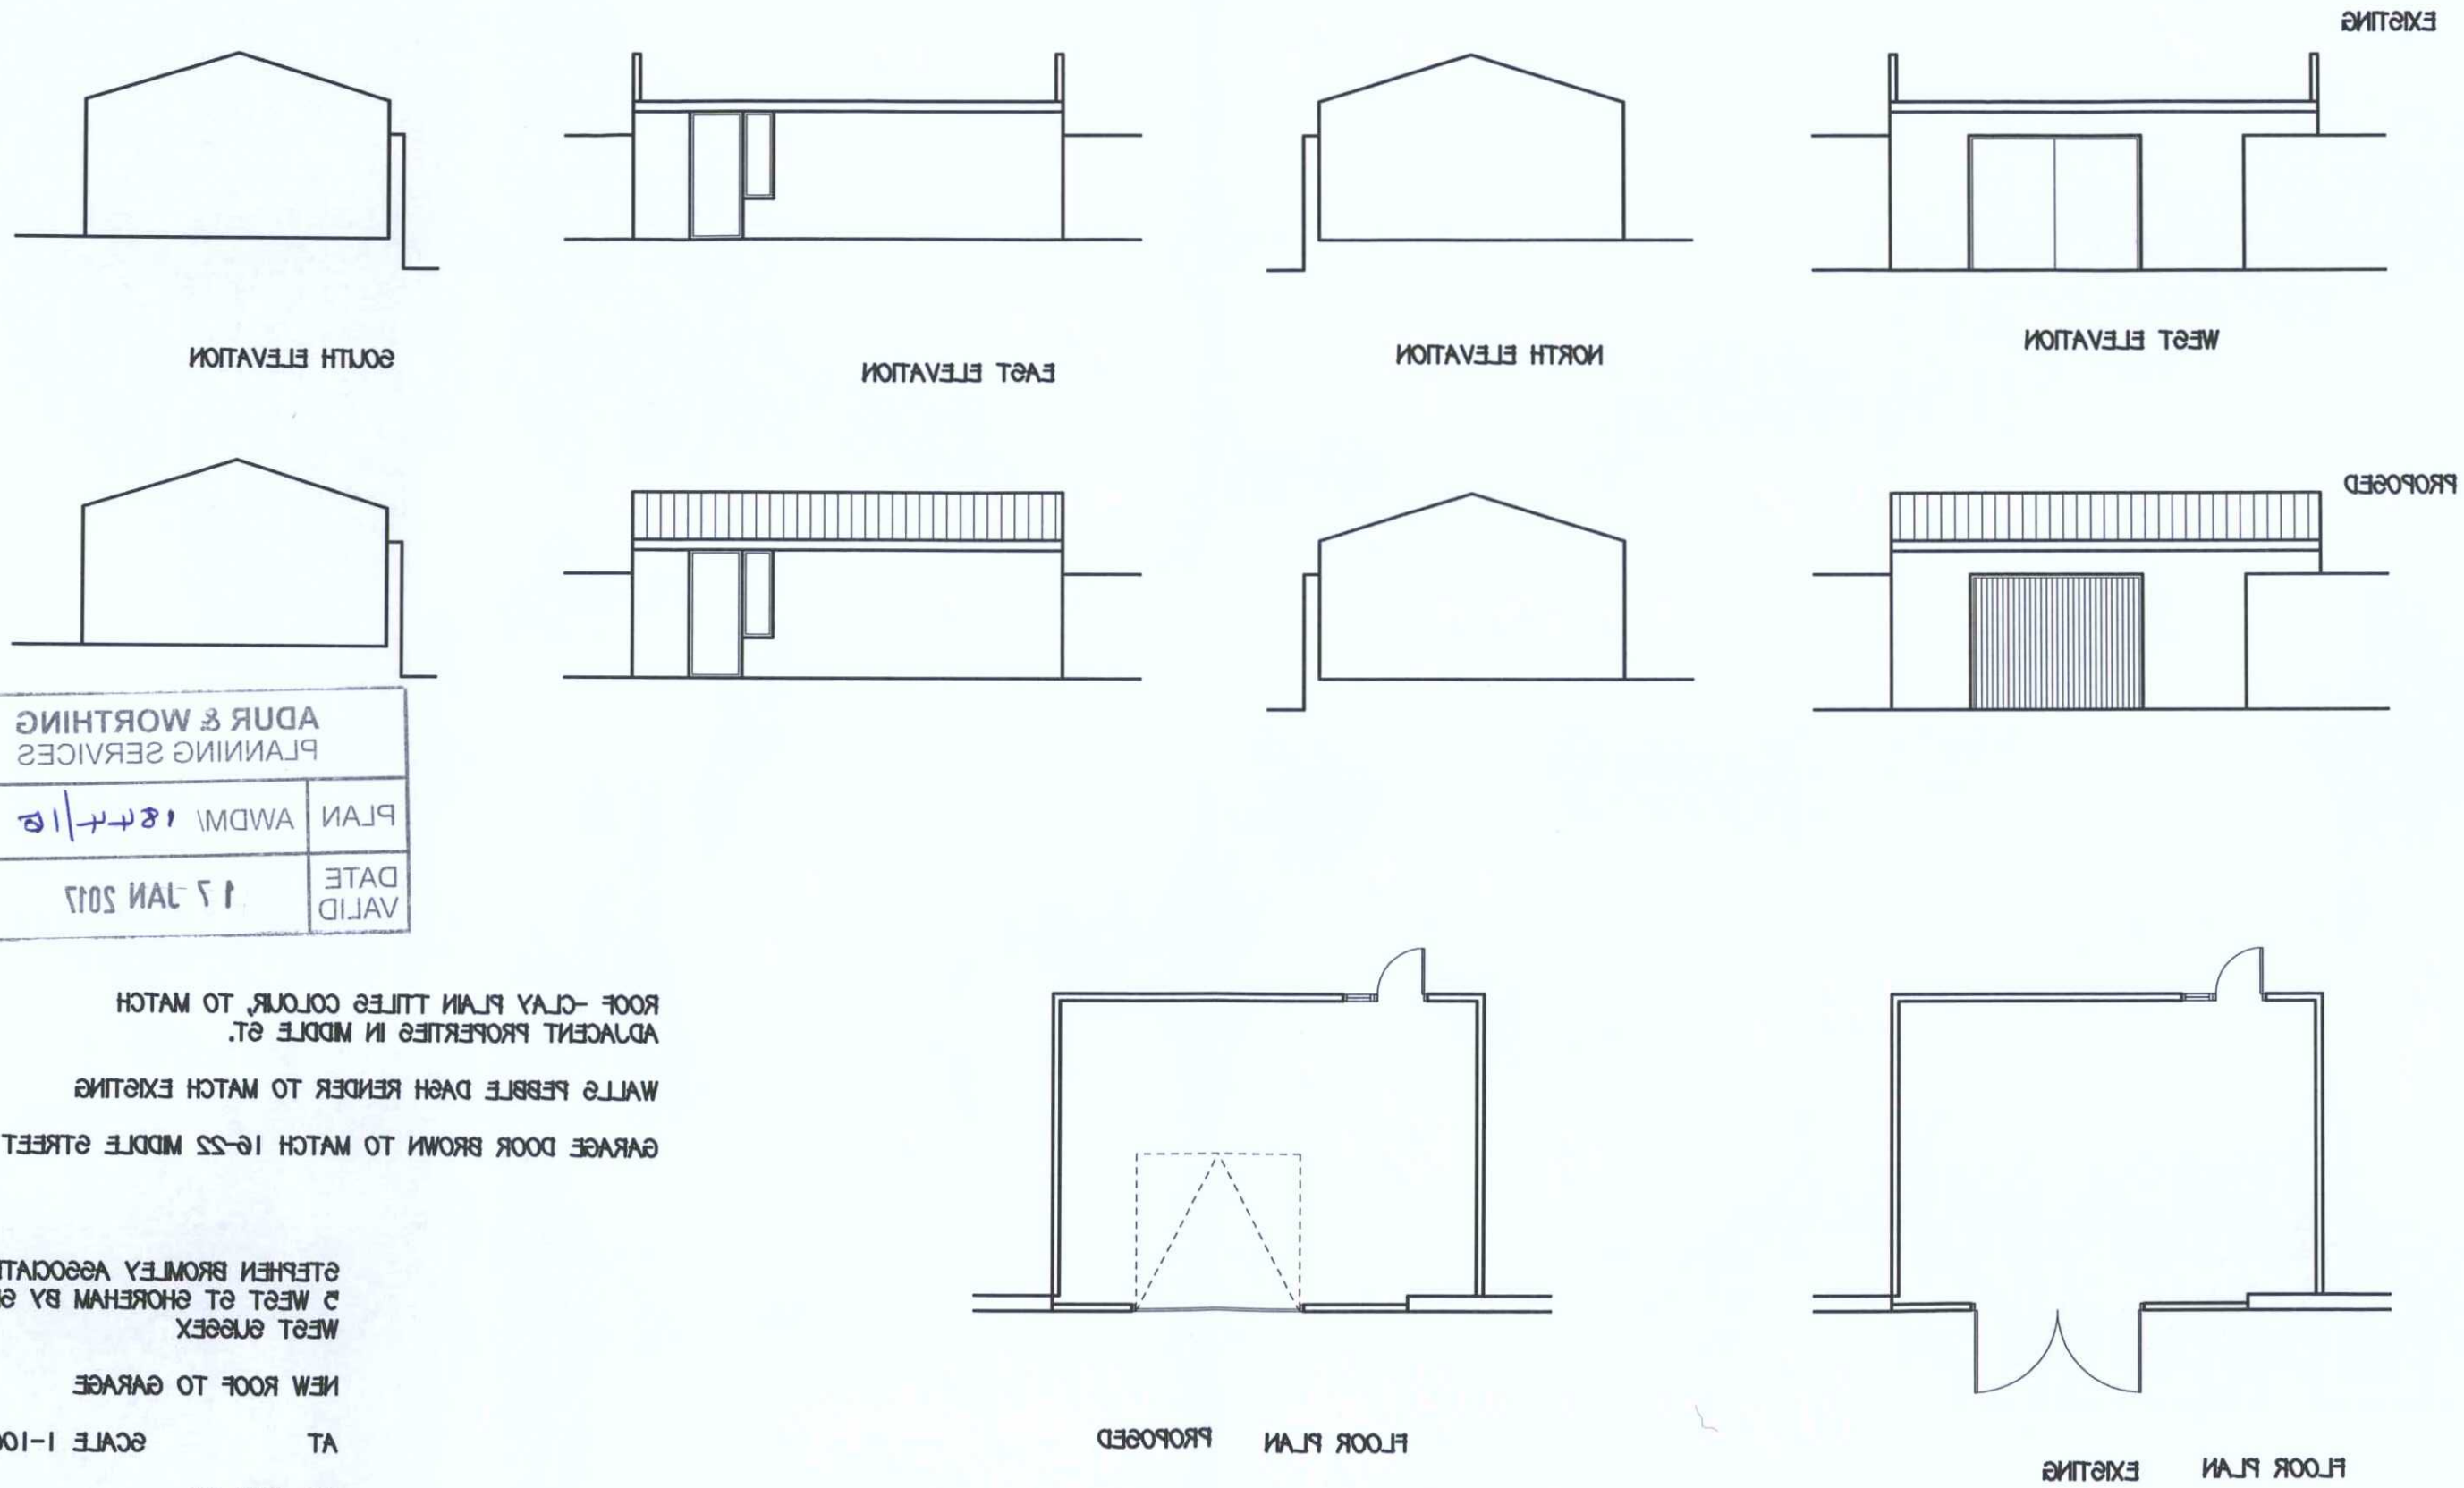

ADUR & WORTHING
PLANNING SERVICES

PLAN	AWDM/ 1844/16
DATE VALID	17 JAN 2017

ROOF -CLAY PLAIN TTILES COLOUR, TO MATCH ADJACENT PROPERTIES IN MIDDLE ST.

WALLS PEBBLE DASH RENDER TO MATCH EXISTING

GARAGE DOOR BROWN TO MATCH 16-22 MIDDLE STREET

STEPHEN BROMLEY ASSOCIATES
5 WEST ST SHOREHAM BY SEA
WEST SUSSEX

NEW ROOF TO GARAGE

AT SCALE 1-100

43 JOHN ST
SHOREHAM

Drawing no 10954-2A