
Development Plan - Location Plan

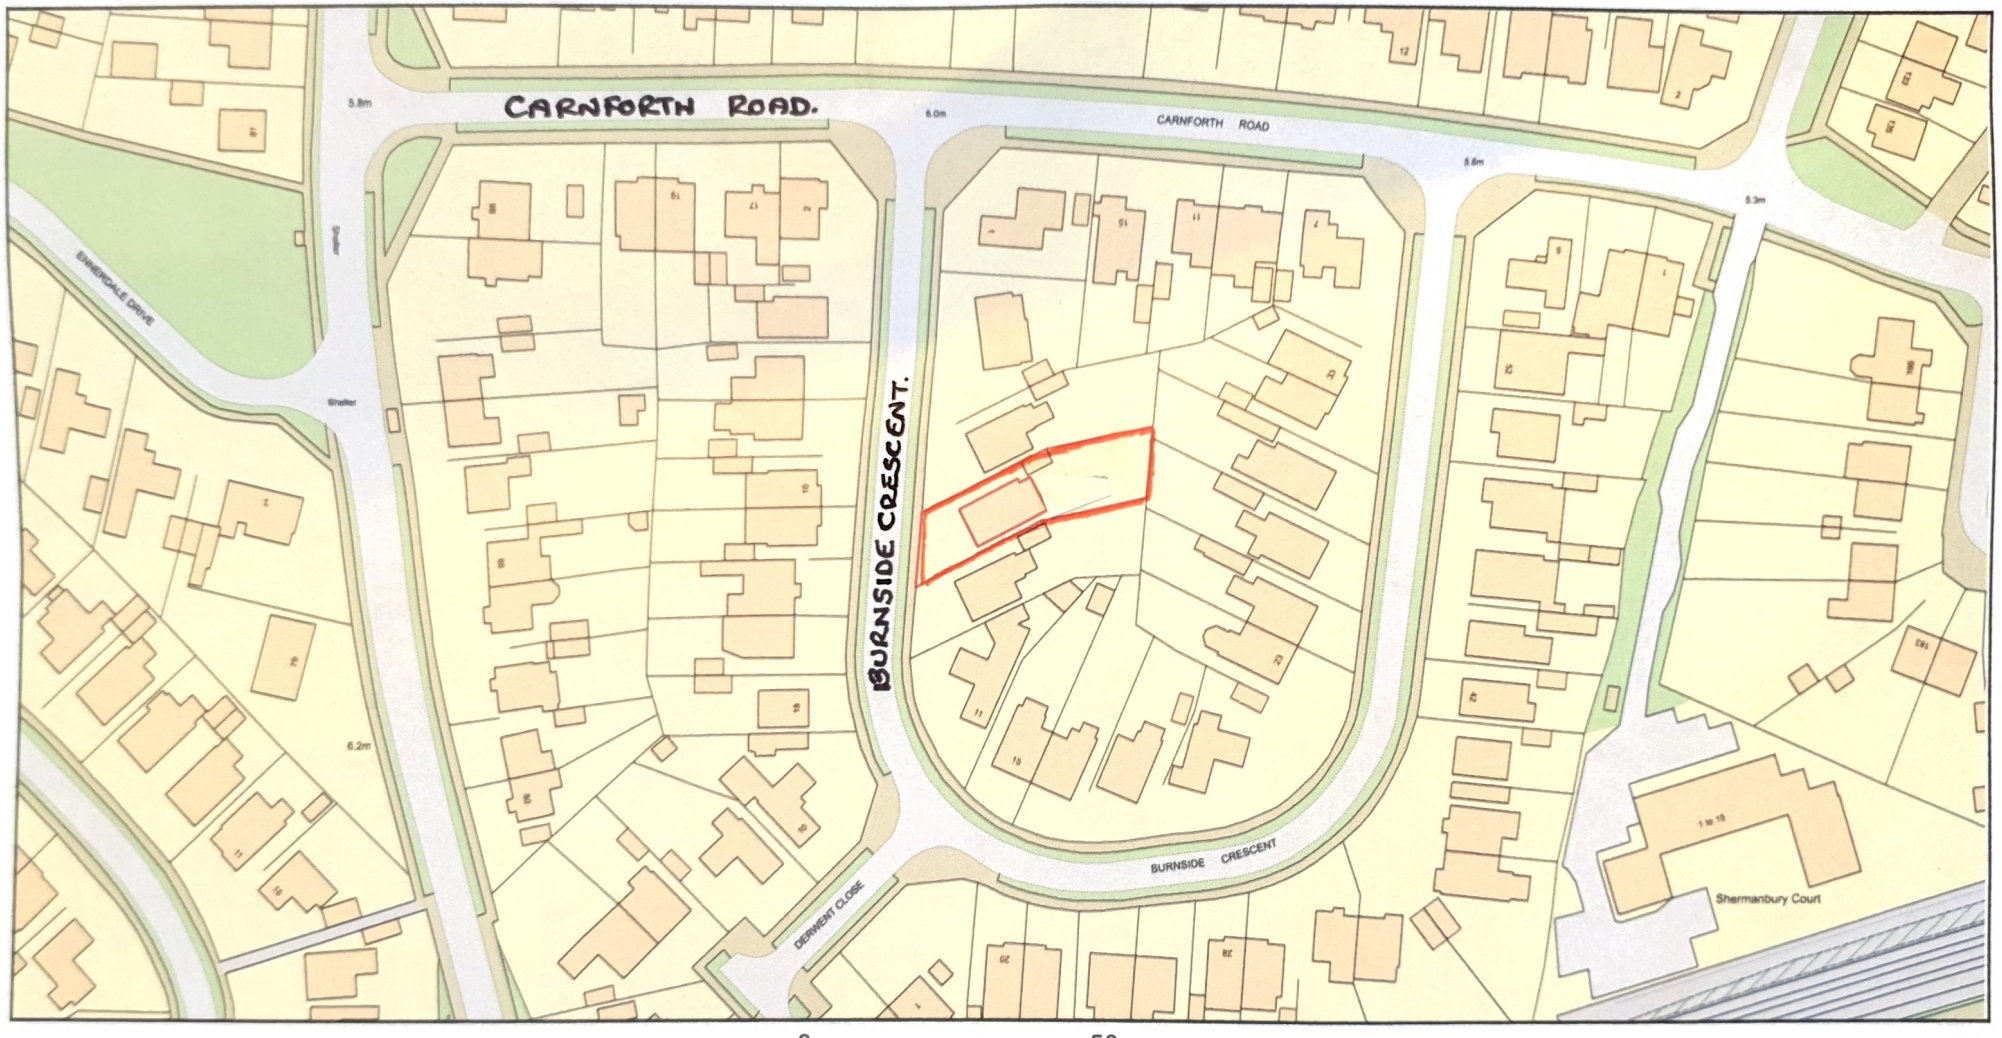

0 50
Metres

ReQuestaPlan

Plan Produced for: Mr & Mrs Ashenden

Date Produced: 04 Jul 2020

Plan Reference Number: TQRQM20186151518339

Scale: 1:1250 @ A4

© Crown copyright and database rights 2019 OS 100042766

7 BURNSIDE CRESCENT
SOMPTING
WEST SUSSEX
BN15 9TN.

N