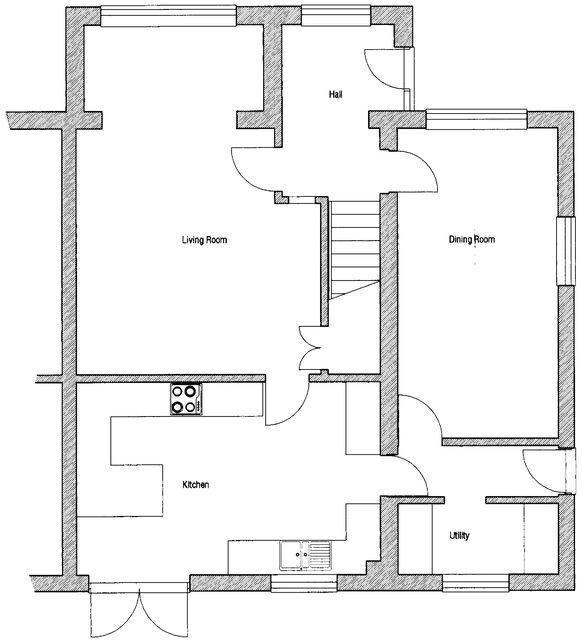

Existing Ground Floor Plan

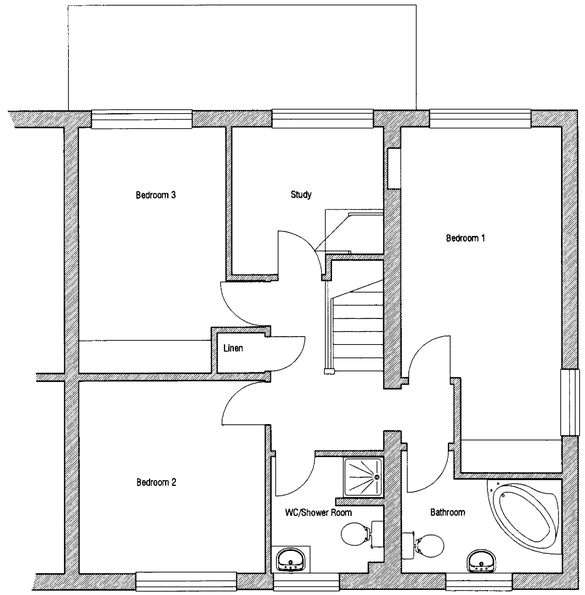

Existing First Floor Plan

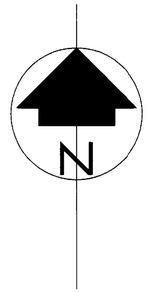

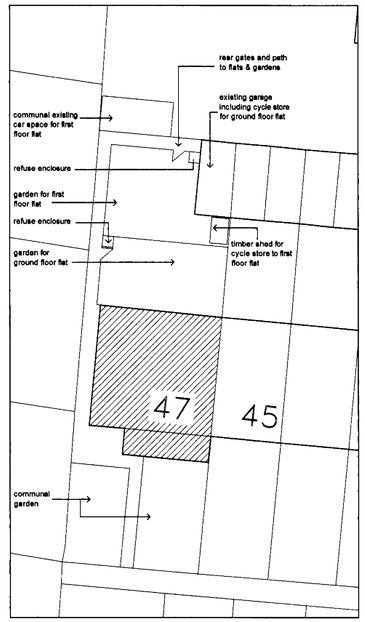

Site Plan 1:200

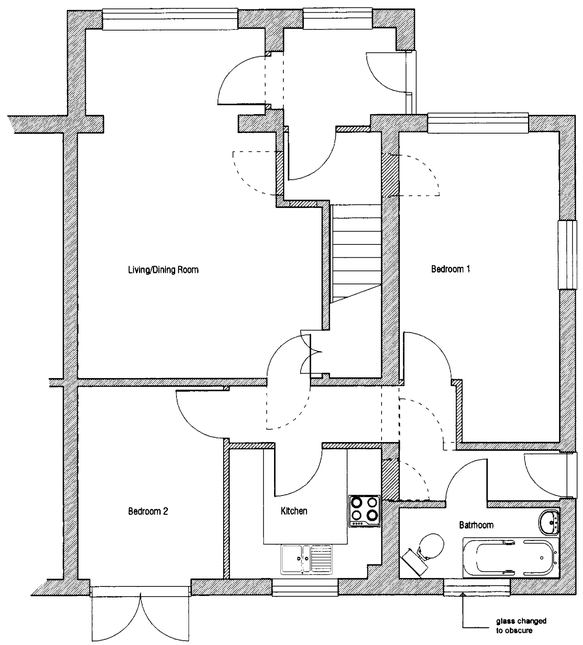

Proposed Ground Floor Plan

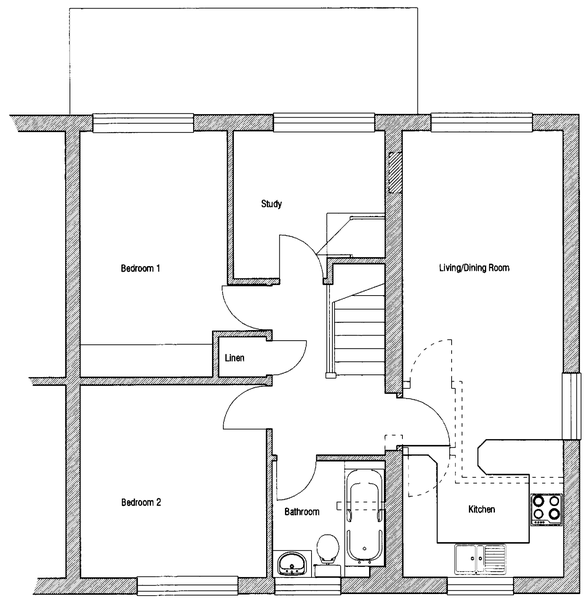

Proposed First Floor Plan

scale 1:200

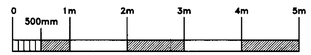

scale 1:50

Rev B 08 May 08
Gardens re-arranged

Rev A 30 April 08
Alternate use of Study/Bed 3 to First Floor proposed changed back to Study only

Print - 1:50 at A1

AMENDMENT

ADUR DISTRICT COUNCIL
PLANNING DIVISION

PLAN NO	ADC/0153/08
DATE RECEIVED	9/5/08

© 2008 Hutchinson Design Associates Ltd

Hutchinson Design Associates
Chartered Architect
41/43, Portland Road, Hove, East Sussex BN3 5DQ
Telephone 01273 724610 Fax 01273 230008
e-mail design@hda-architect.co.uk

CLIENT:
Burhani Developments Ltd

DRWG TITLE:
Existing & Proposed Floor Plans
Site Plan

PROJECT TITLE:
47, Hayley Road
Lancing
West Sussex

DATE: March 08
SCALE: 1:50 & 1:200

DRAWING NO. 833/01
REVISION NO. B